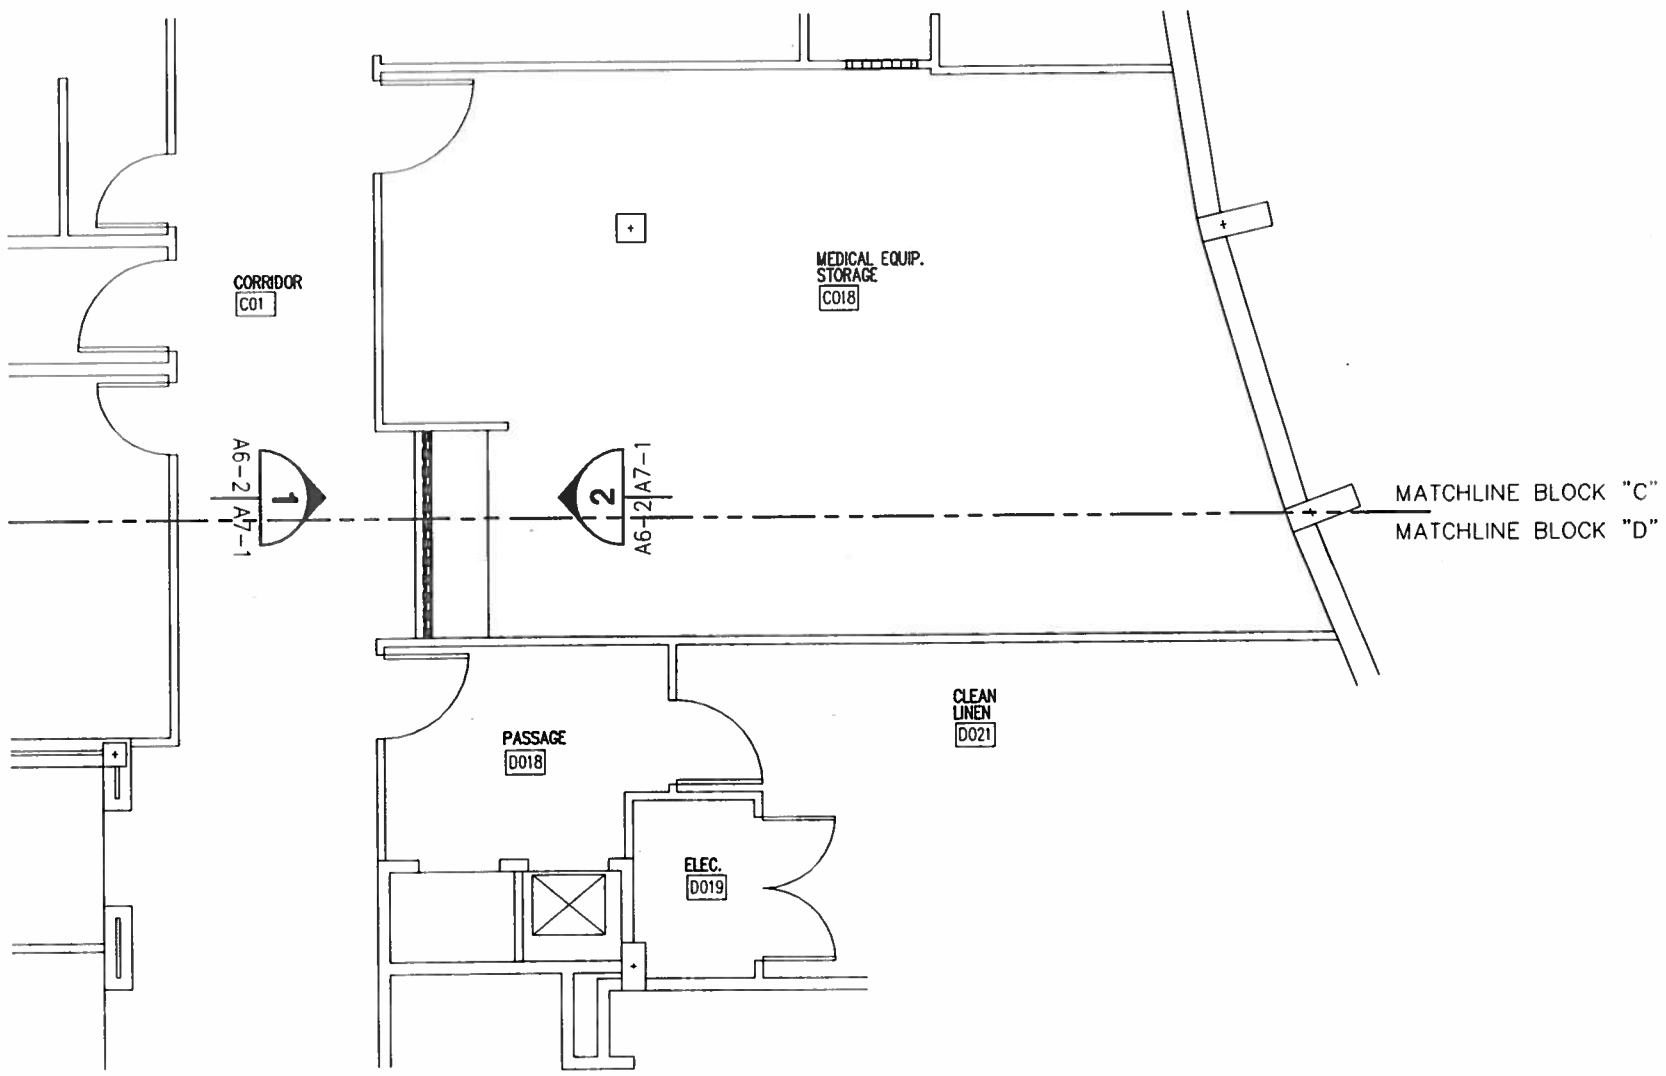

LARGE SCALE PLAN - MED. EQUIP. STORAGE (LSP3)

SCALE: 1/4" = 1'-0"

A6-2 | A7-1

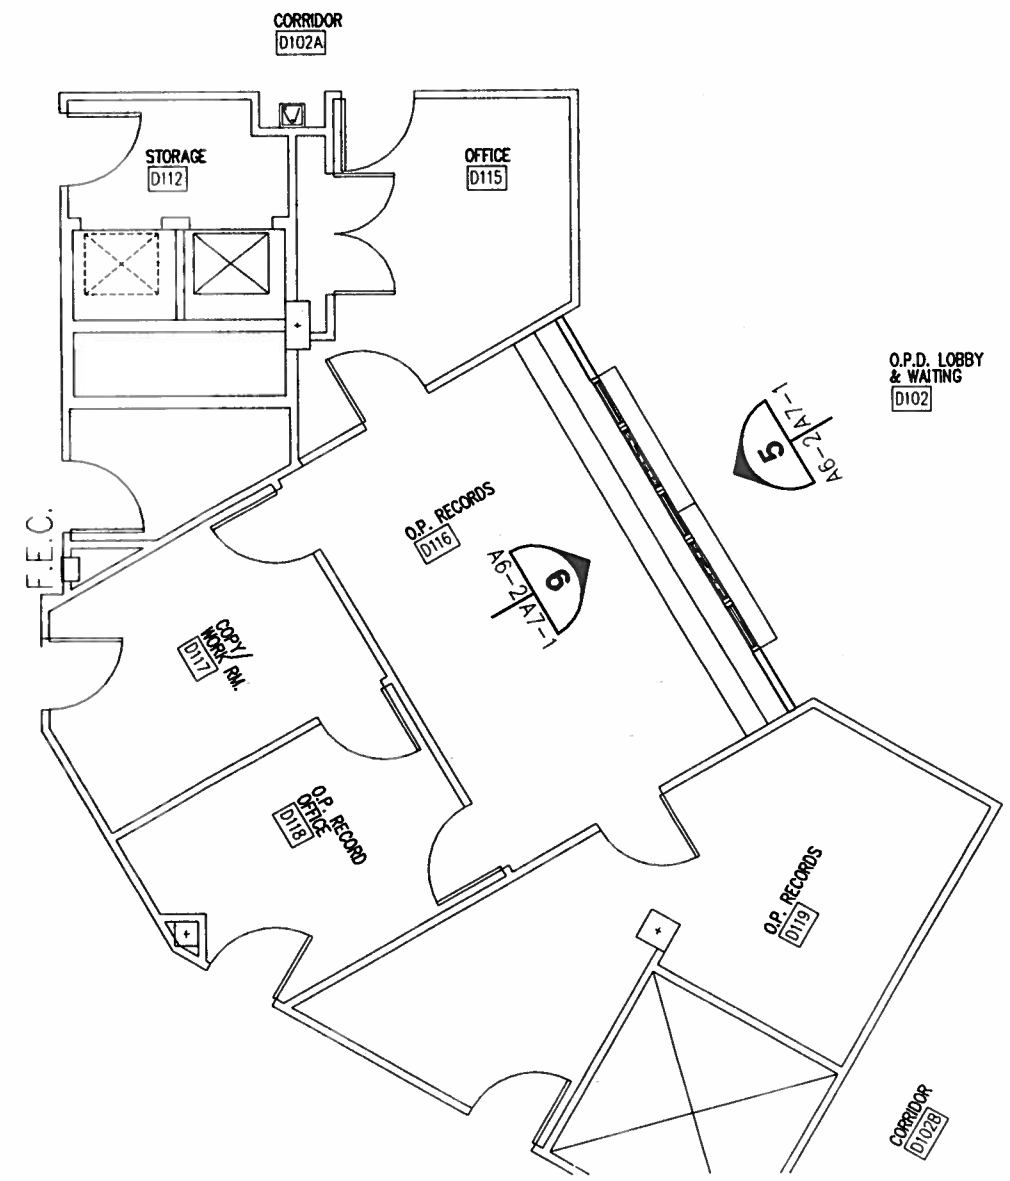

LARGE SCALE PLAN - O.P. RECORDS (LSP4)

SCALE: 1/4" = 1'-0"

A6-2 | A7-1

0 5 10 15

GRAPHIC SCALE
1/4"=1'-0"

SHERLOCK, SMITH & ADAMS, INC.
ARCHITECTS – ENGINEERS
MONTGOMERY, ALABAMA

U.S. NAVAL STATION ROOSEVELT ROADS, P.R.
REPAIRS TO NAVAL HOSPITAL
LARGE SCALE PLANS

CONSTR. CONTR NO. | SPECIFICATION NO. | NAVFAC DRWG. NO. | TF NO.
SHEET ? OF ??

SEAL AREA

ENG. DIV. DIR.: DATE:
SATISFACTORY TO: DATE:
DESIGN BY: RAS DRAWN BY: FLT
CHK BY: RAC APPROVED:

REVISION DESCRIPTION | DATE

NAVAL FACILITIES ENGINEERING COMMAND
DEPARTMENT OF THE NAVY
NAVY PUBLIC WORKS CENTER, JACKSONVILLE, FL
U.S. NAVAL STATION ROOSEVELT ROADS, P.R.
REPAIRS TO NAVAL HOSPITAL
LARGE SCALE PLANS

PWC DWG NO
NAVFAC DWG NO
PLATE NO

A6-2

PWC #

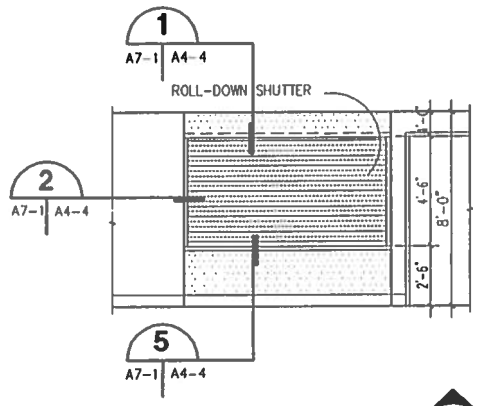

ELEVATION 1
SCALE: 1/4" = 1' - 0" A6-2 A7-1

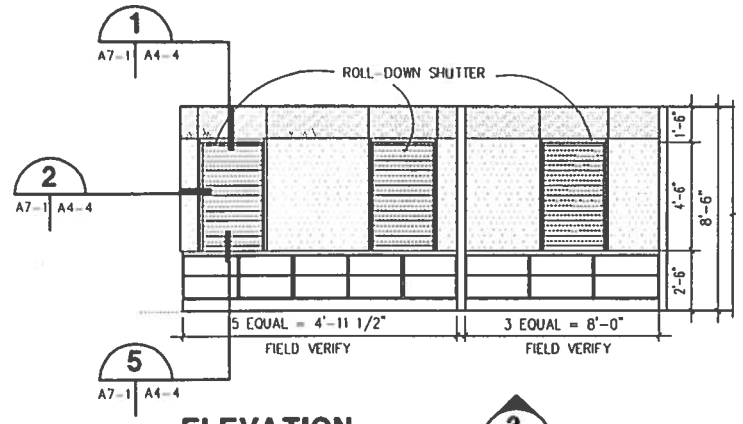

ELEVATION 3
SCALE: 1/4" = 1' - 0" A6-1 A7-1

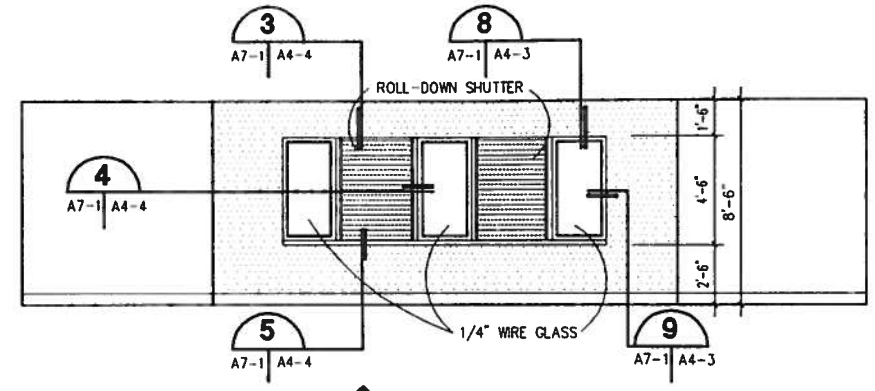

ELEVATION 5
SCALE: 1/4" = 1' - 0" A6-2 A7-1

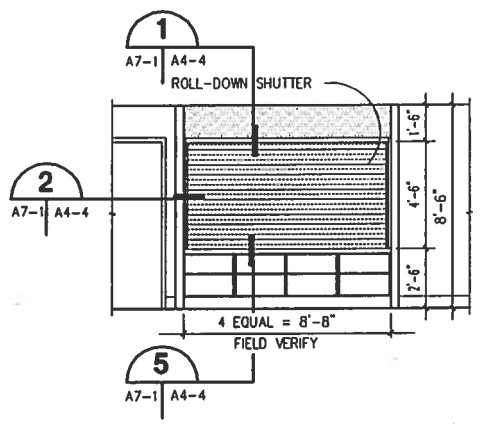

ELEVATION 2
SCALE: 1/4" = 1' - 0" A6-2 A7-1

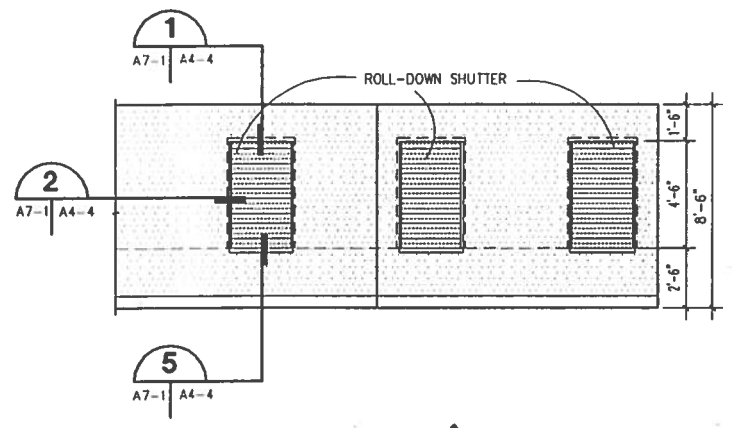

ELEVATION 4
SCALE: 1/4" = 1' - 0" A6-1 A7-1

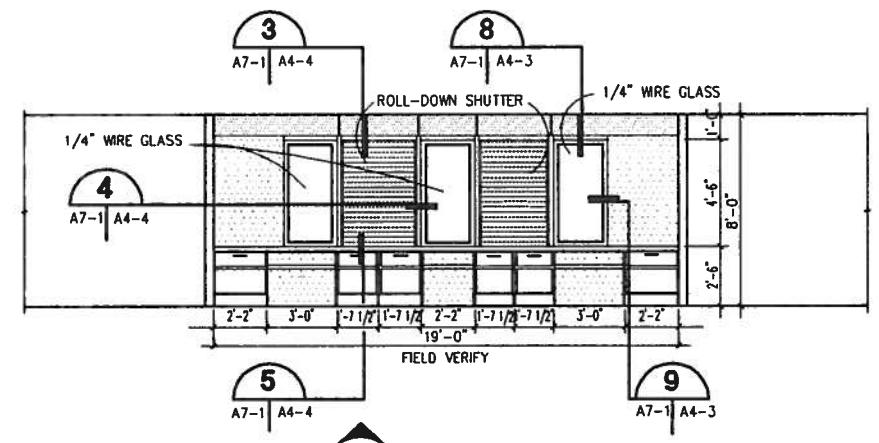

ELEVATION 6
SCALE: 1/4" = 1' - 0" A6-2 A7-1

0 5 10 15
GRAPHIC SCALE
1/4"=1'-0"

SHERLOCK, SMITH & ADAMS, INC.
ARCHITECTS - ENGINEERS
MONTGOMERY, ALABAMA

U.S. NAVAL STATION ROOSEVELT ROADS, P.R.
REPAIRS TO NAVAL HOSPITAL
INTERIOR ELEVATIONS

CONSTR. CONTR. NO. | SPECIFICATION NO. | NAVFAC DRWG. NO. | TF NO | SHEET ? OF ??

SEAL AREA

ENG. DIV. DIR.: DATE:
SATISFACTORY TO: DATE:
DESIGN BY: RAS DRAWN BY: FLT

DATE	REVISION DESCRIPTION

DEPARTMENT OF THE NAVY
NAVAL FACILITIES ENGINEERING COMMAND
NAVY PUBLIC WORKS CENTER, JACKSONVILLE, FL
U.S. NAVAL STATION ROOSEVELT ROADS, P.R.
REPAIRS TO NAVAL HOSPITAL
INTERIOR ELEVATIONS

PLATE NO
A7-1

PWC #

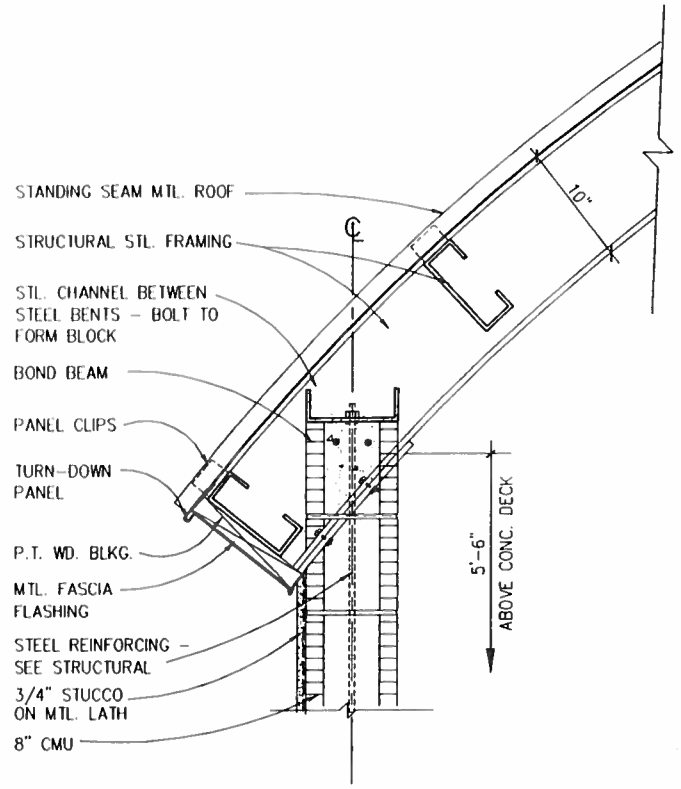

DETAIL 1 A8-1 | A8-1
SCALE: 1 1/2" = 1'-0"

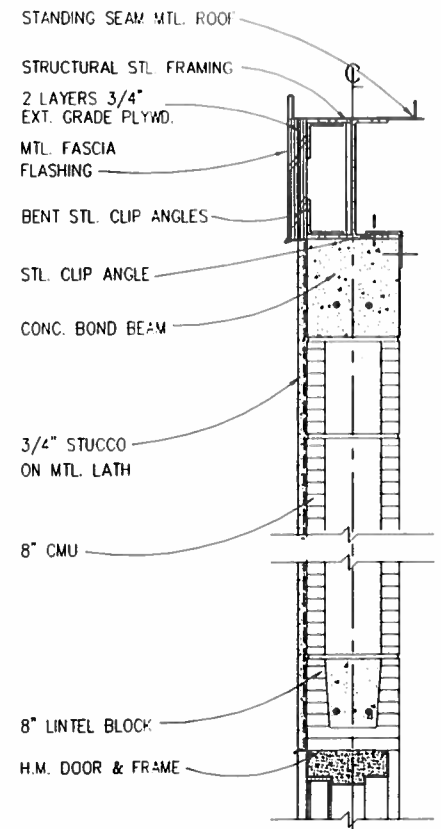

DETAIL 3 A5-1 | A8-1
SCALE: 1 1/2" = 1'-0"

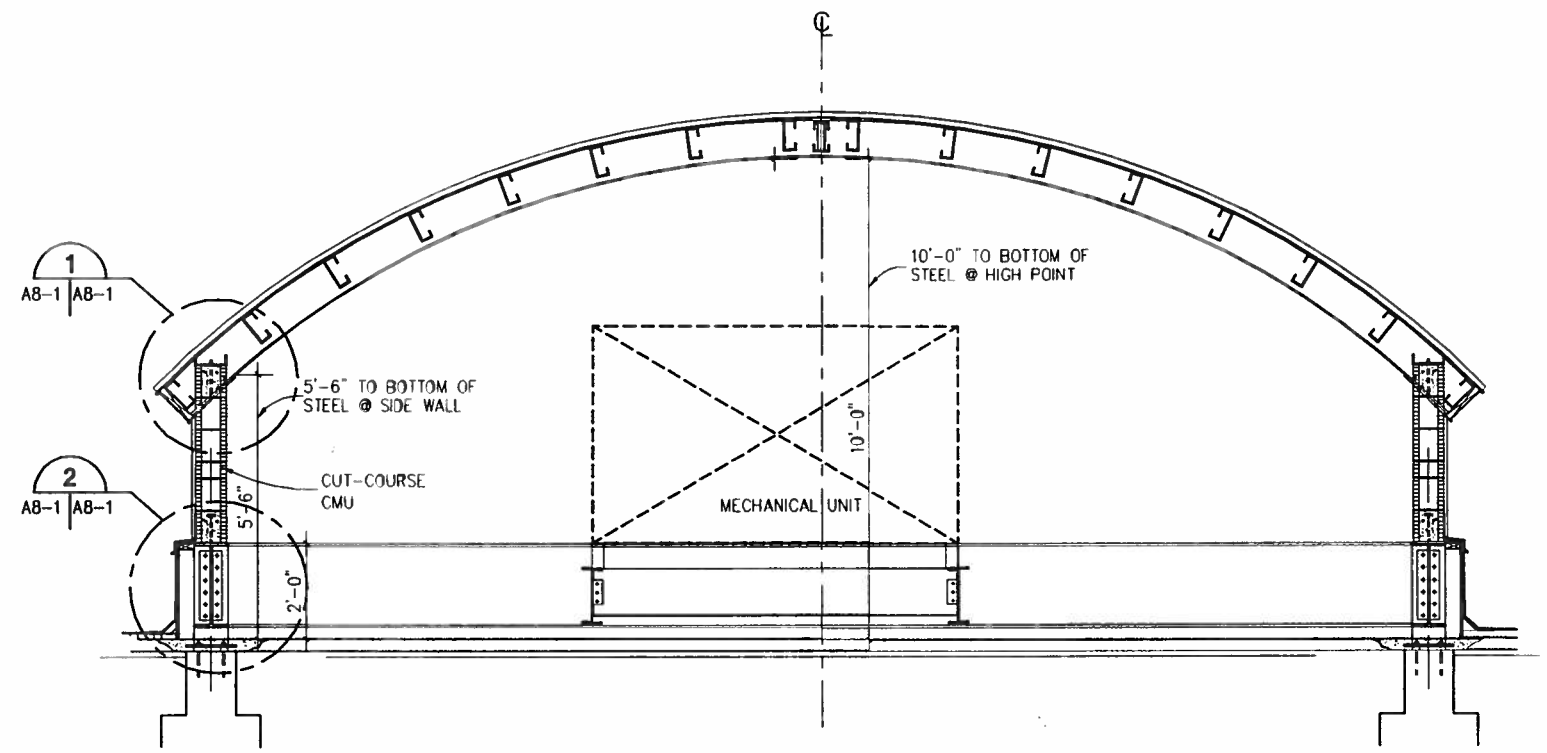

SECTION A A6-1 | A8-1
SCALE: 1/2" = 1'-0"

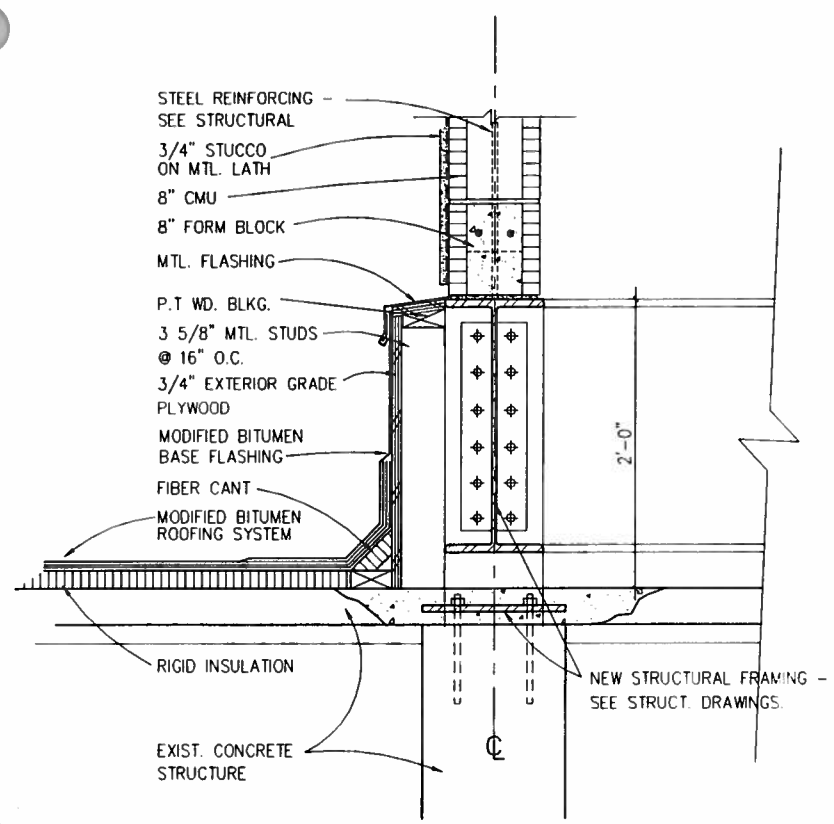

DETAIL 2 A5-1 | A8-1 A8-1
SCALE: 1 1/2" = 1'-0"

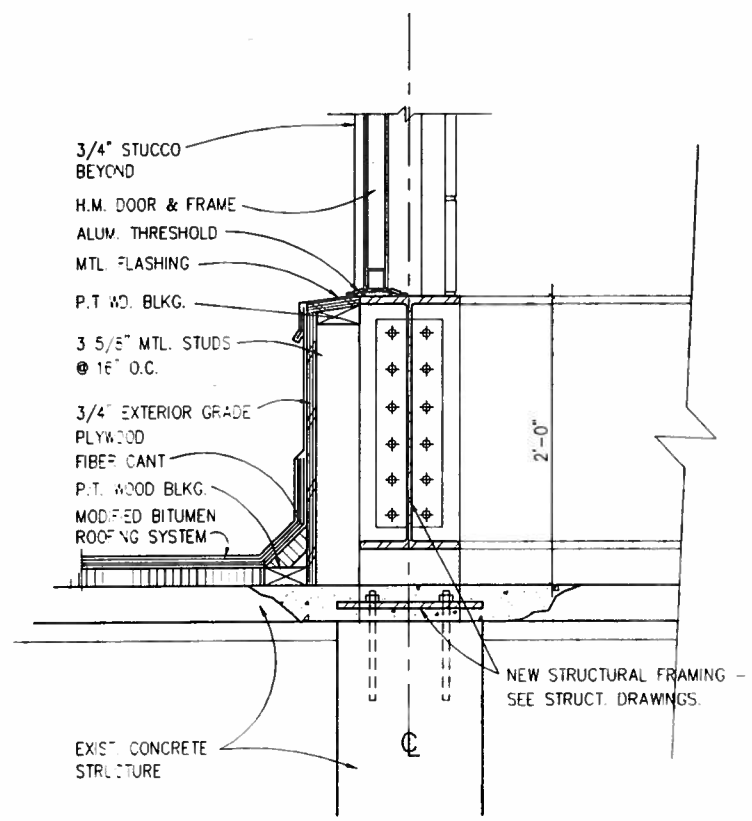

DETAIL 4 A5-1 | A8-1
SCALE: 1 1/2" = 1'-0"

0 3" 6" 9" 1' 6" 2' 6" 3'
GRAPHIC SCALE
1 1/2" = 1'-0"

0 1' 2' 3' 4' 5' 6' 7'
GRAPHIC SCALE
1/2" = 1'-0"

SHERLOCK, SMITH & ADAMS, INC.
ARCHITECTS – ENGINEERS
MONTGOMERY, ALABAMA

U.S. NAVAL STATION ROOSEVELT ROADS, P.R.
REPAIRS TO NAVAL HOSPITAL
SECTIONS & DETAILS

CONSTR. CONTR. NO. | SPECIFICATION NO. | NAVFAC DRWG. NO. | TF NO. | SHEET ? OF ??

SEAL AREA

DRAWN BY: D.T.T.
DESIGN BY: R.A.C.
DATE | SATISFACTORY TO | DATE | DWG. DIV. DIR. | DATE

REVISION DESCRIPTION | DATE

DEPARTMENT OF THE NAVY
NAVAL FACILITIES ENGINEERING COMMAND
NAVY PUBLIC WORKS CENTER, JACKSONVILLE, FL
U.S. NAVAL STATION ROOSEVELT ROADS, P.R.
REPAIRS TO NAVAL HOSPITAL
SECTIONS & DETAILS

PLATE NO.
A8-1

PWC #

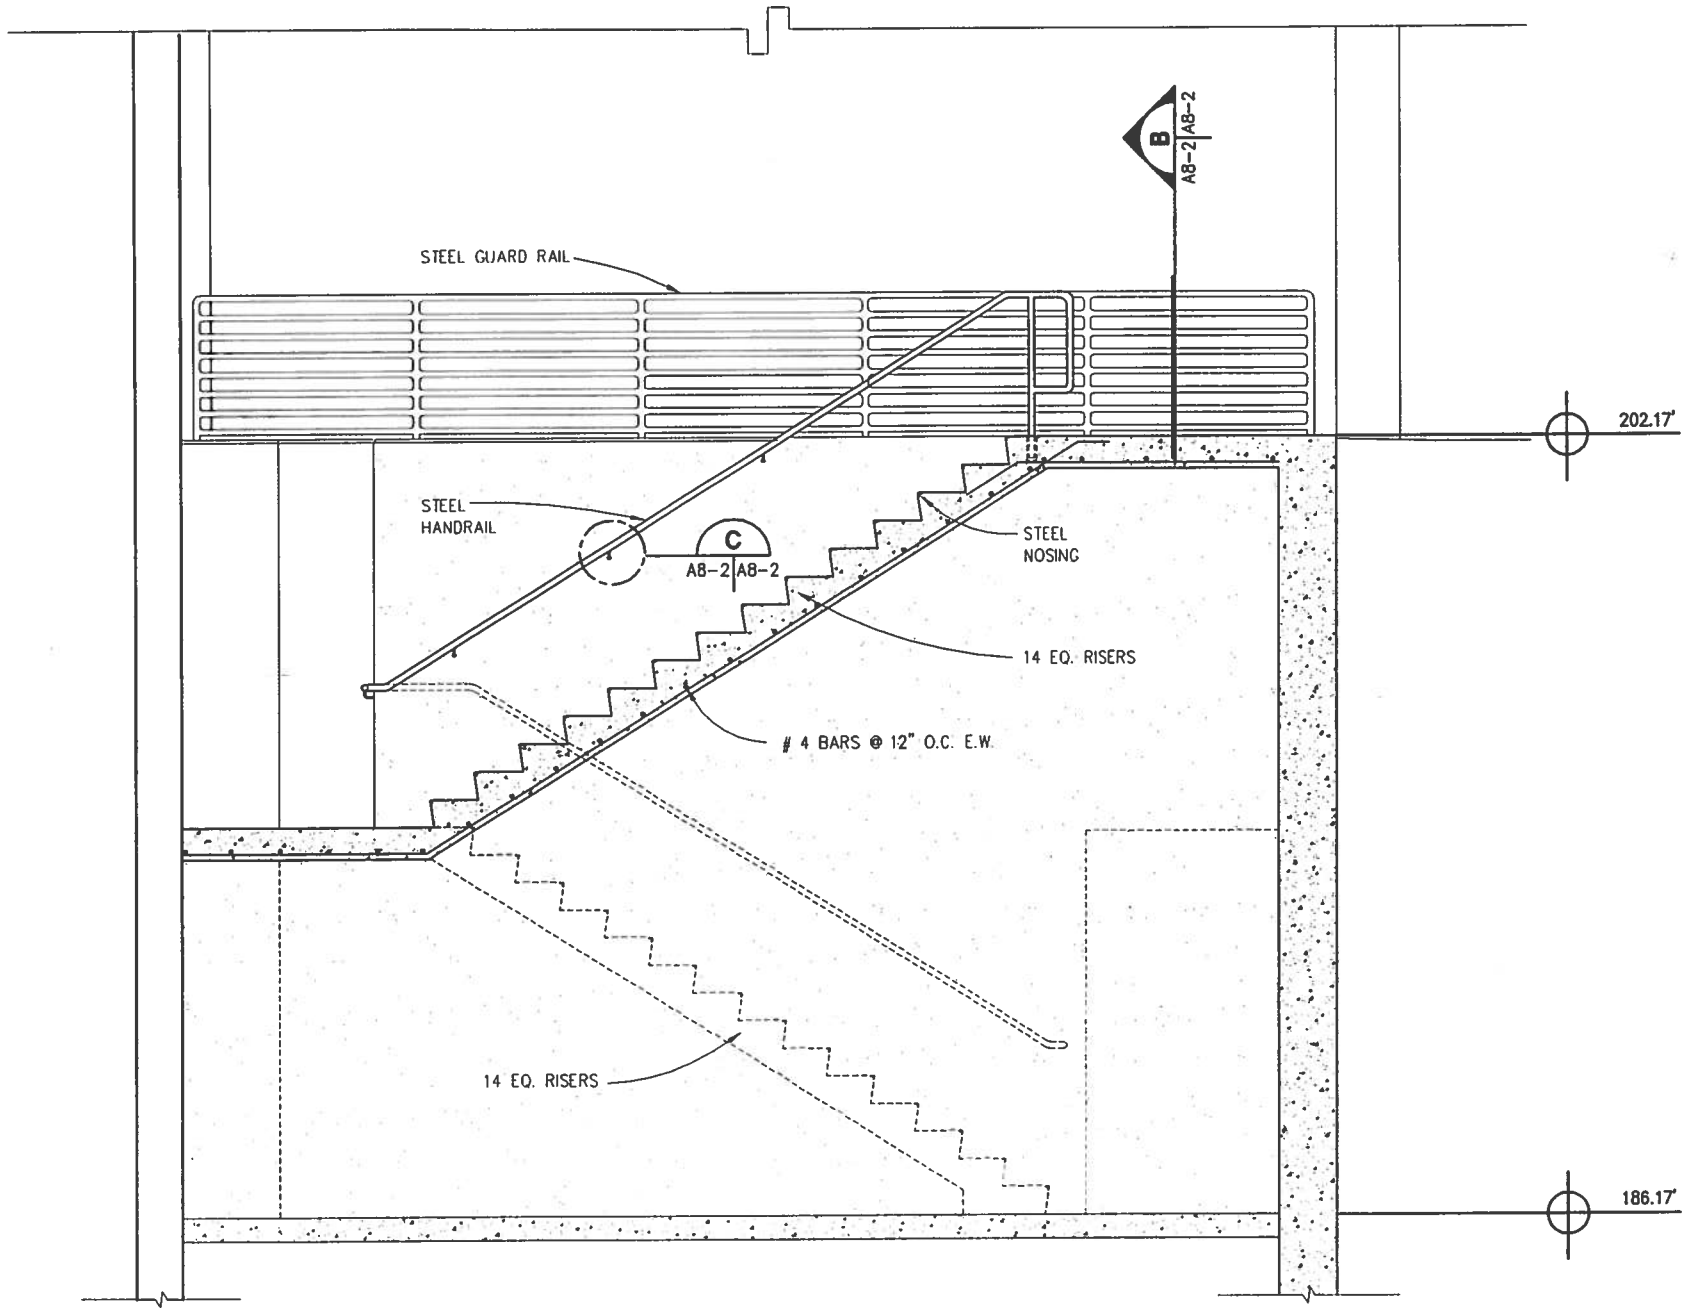

SECTION A

SCALE: 1/2" = 1'-0"

A2-1 A2-2 | A8-2

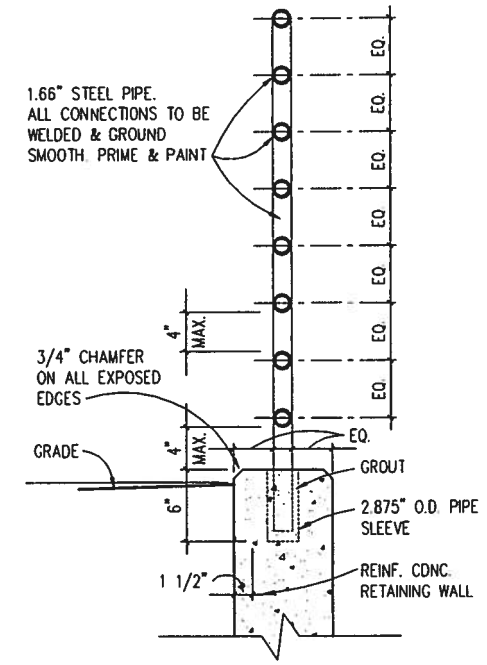

SECTION B

SCALE: 1 1/2" = 1'-0"

A8-2 A8-2

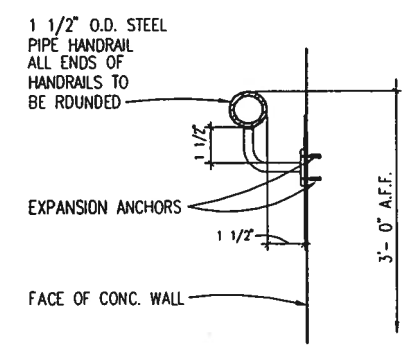

SECTION C

SCALE: 1 1/2" = 1'-0"

A8-2 A8-2

GRAPHIC SCALE
1 1/2"=1'-0"

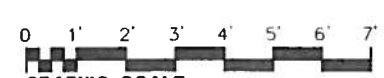

GRAPHIC SCALE
1/2"=1'-0"

SHERLOCK, SMITH & ADAMS, INC.
ARCHITECTS – ENGINEERS
MONTGOMERY, ALABAMA

U.S. NAVAL STATION ROOSEVELT ROADS, P.R.
REPAIRS TO NAVAL HOSPITAL
SECTIONS & DETAILS

CONSTR CONTR NO | SPECIFICATION NO | NAVFAC DRWG. NO | TF NO | SHEET ? OF ??

SEAL AREA

ENG. DIV. DIR.: DATE:
SATISFACTORY TO: DATE:
DESIGN BY: RAS DRAWN BY: FLT
CHK BY: RAS APPROVED:

DATE	REVISION DESCRIPTION

DEPARTMENT OF THE NAVY
NAVAL FACILITIES ENGINEERING COMMAND
NAVY PUBLIC WORKS CENTER, JACKSONVILLE, FL
U.S. NAVAL STATION ROOSEVELT ROADS, P.R.
REPAIRS TO NAVAL HOSPITAL
SECTIONS & DETAILS

PWC DWG. NO
NAVFAC DWG. NO
CONSTR CONTR NO

PLATE NO.
A8-2

PWC #

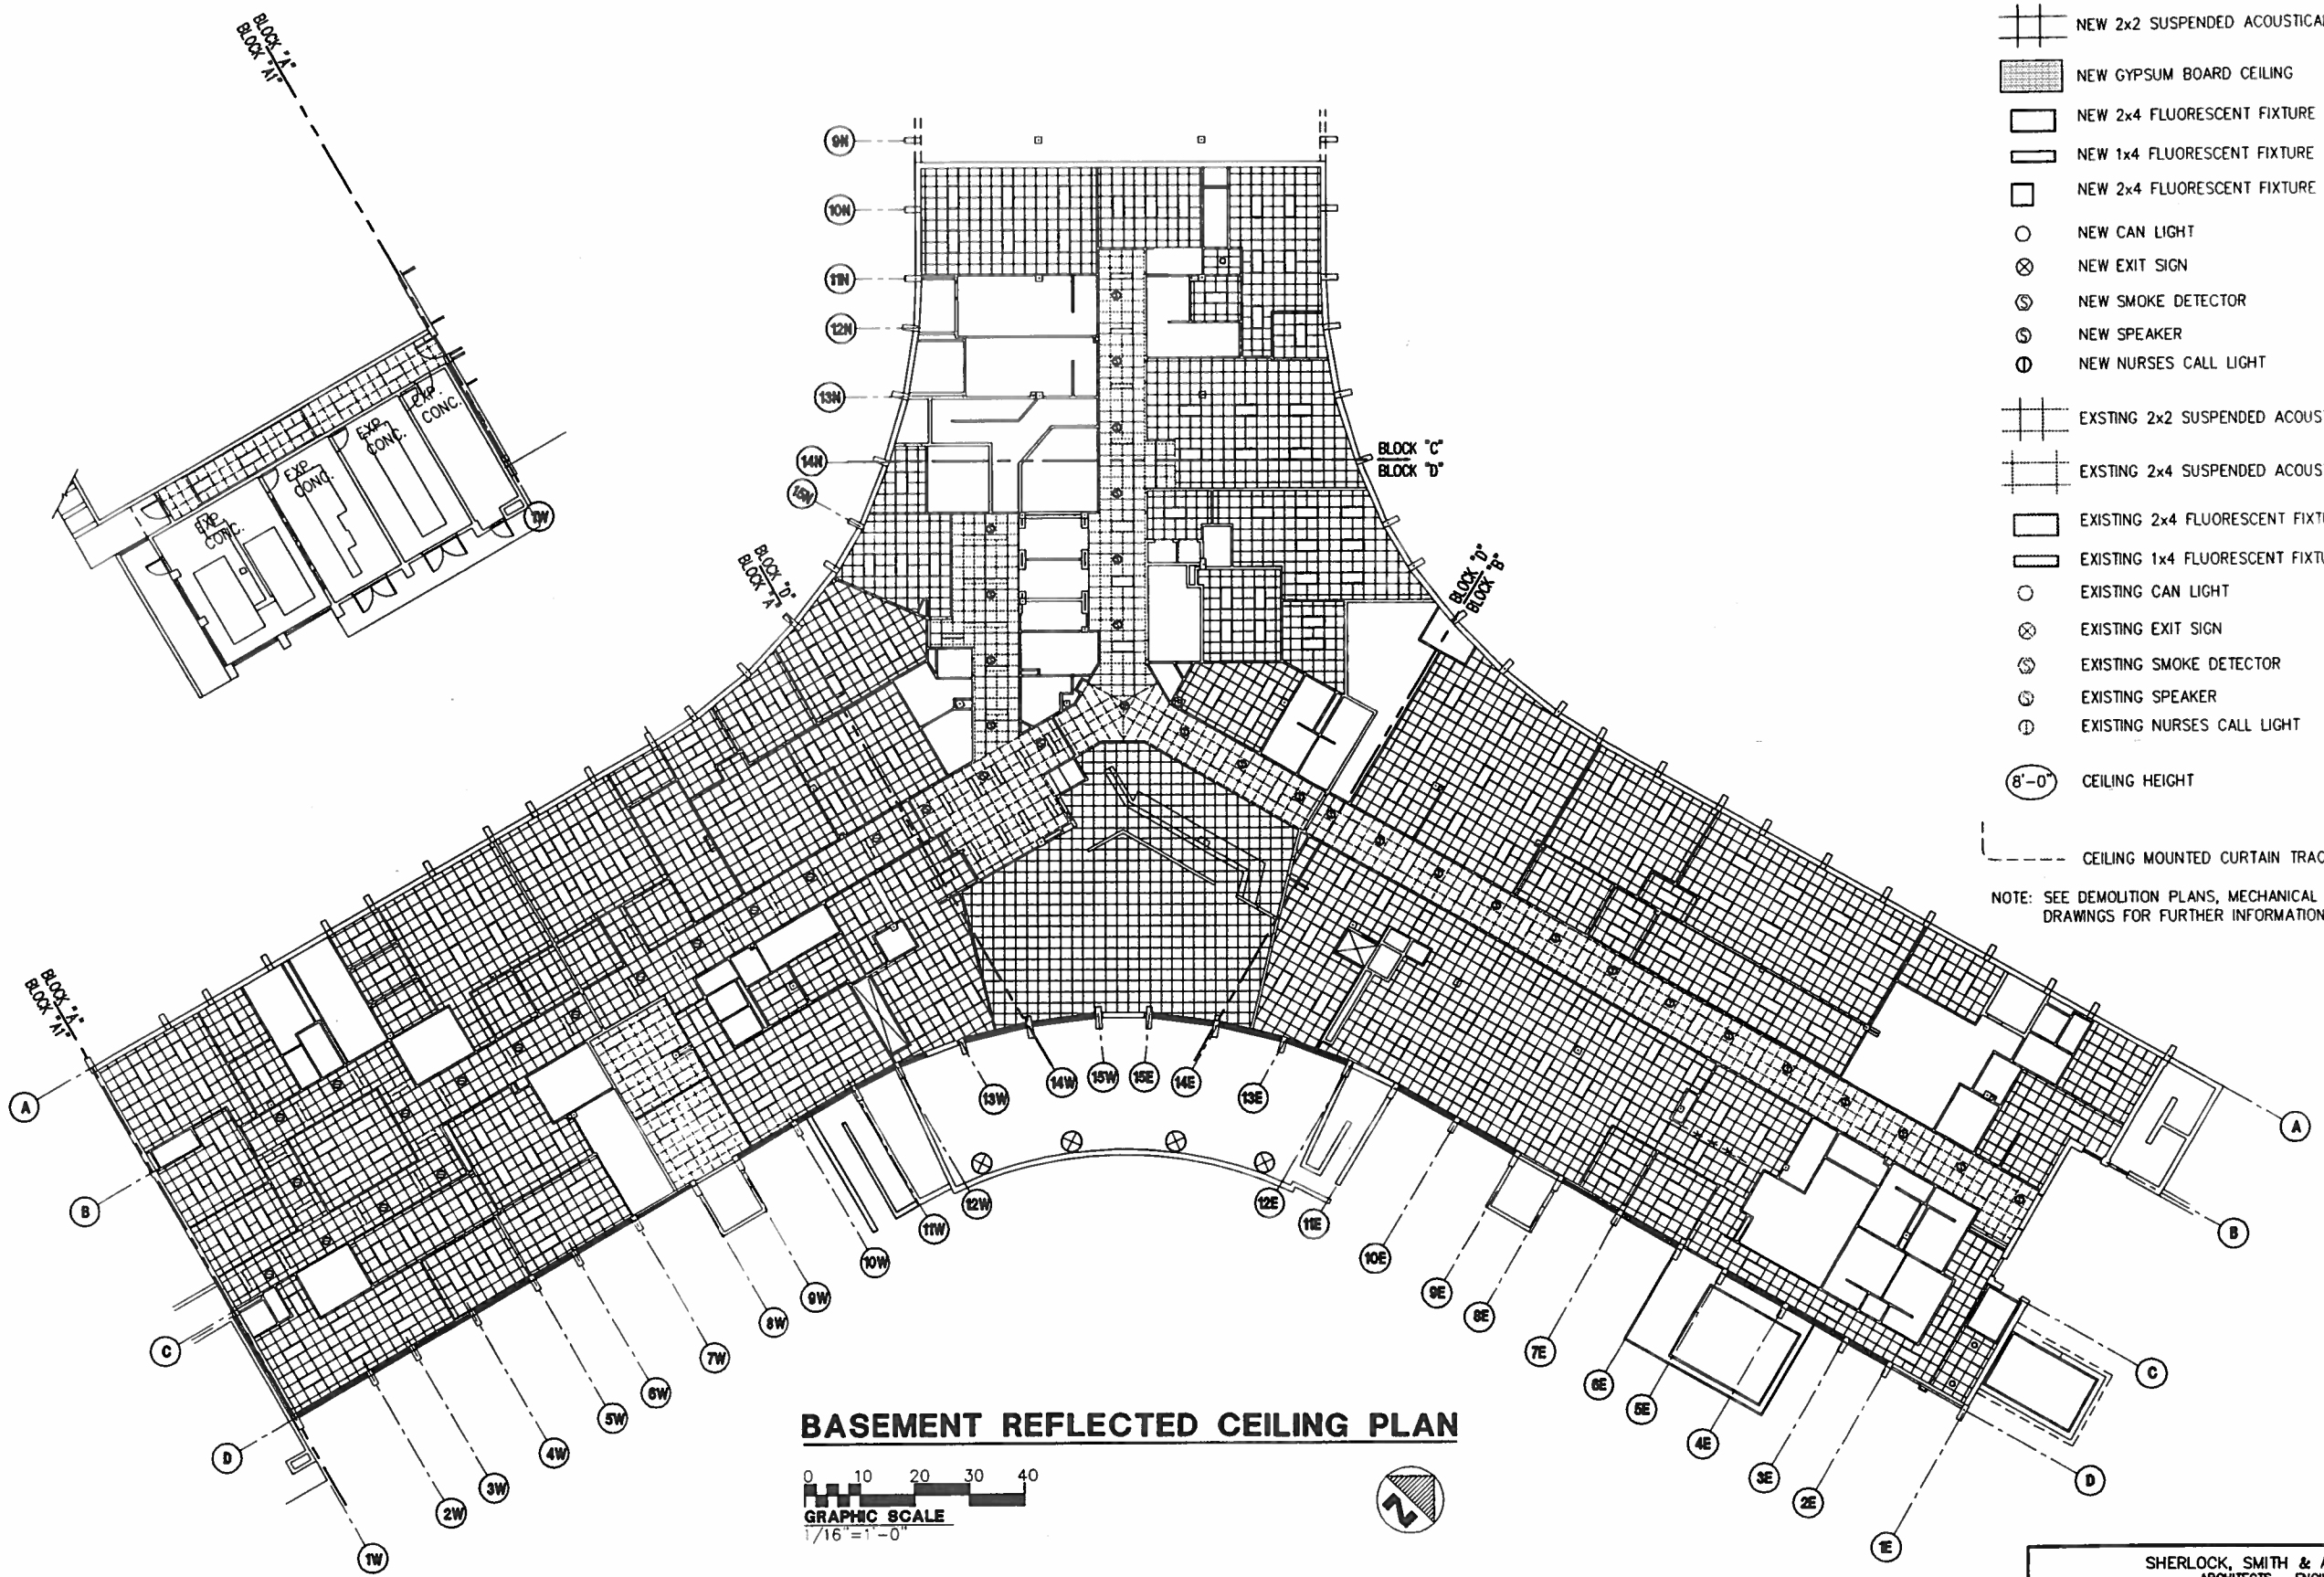

BASEMENT REFLECTED CEILING PLAN

0 10 20 30 40
GRAPHIC SCALE
1/16"=1'-0"

REFLECTED CEILING LEGEND

EXP. CONC. EXPOSED CONCRETE
NEW 2x2 SUSPENDED ACOUSTICAL CEILING
NEW GYPSUM BOARD CEILING
NEW 2x4 FLUORESCENT FIXTURE
NEW 1x4 FLUORESCENT FIXTURE
NEW 2x4 FLUORESCENT FIXTURE
NEW CAN LIGHT
NEW EXIT SIGN
NEW SMOKE DETECTOR
NEW SPEAKER
NEW NURSES CALL LIGHT
EXSTING 2x2 SUSPENDED ACOUSTICAL CEILING
EXSTING 2x4 SUSPENDED ACOUSTICAL CEILING
EXISTING 2x4 FLUORESCENT FIXTURE
EXISTING 1x4 FLUORESCENT FIXTURE
EXISTING CAN LIGHT
EXISTING EXIT SIGN
EXISTING SMOKE DETECTOR
EXISTING SPEAKER
EXISTING NURSES CALL LIGHT
8'-0" CEILING HEIGHT
CEILING MOUNTED CURTAIN TRACK

NOTE: SEE DEMOLITION PLANS, MECHANICAL AND ELECTRICAL DRAWINGS FOR FURTHER INFORMATION.

SEAL AREA

ENG. DIV. DIR.: DATE:
SATISFACTORY TO: DATE
DESIGN BY: RAS DRAWN BY: FLT

DATE	REVISION DESCRIPTION

DEPARTMENT OF THE NAVY
NAVAL FACILITIES ENGINEERING COMMAND
NAVY PUBLIC WORKS CENTER, JACKSONVILLE, FL
U.S. NAVAL STATION ROOSEVELT ROADS, P.R.
REPAIRS TO NAVAL HOSPITAL
BASEMENT REFLECTED CEILING PLAN

SHERLOCK, SMITH & ADAMS, INC.
ARCHITECTS – ENGINEERS
MONTGOMERY, ALABAMA

U.S. NAVAL STATION ROOSEVELT ROADS, P.R.
REPAIRS TO NAVAL HOSPITAL
BASEMENT REFLECTED CEILING PLAN

CONSTR. CONTR. NO. | SPECIFICATION NO. | NAVFAC DRWG. NO. | TF NO.
SHEET ? OF ??

PLATE NO.
A9-1

PWC #

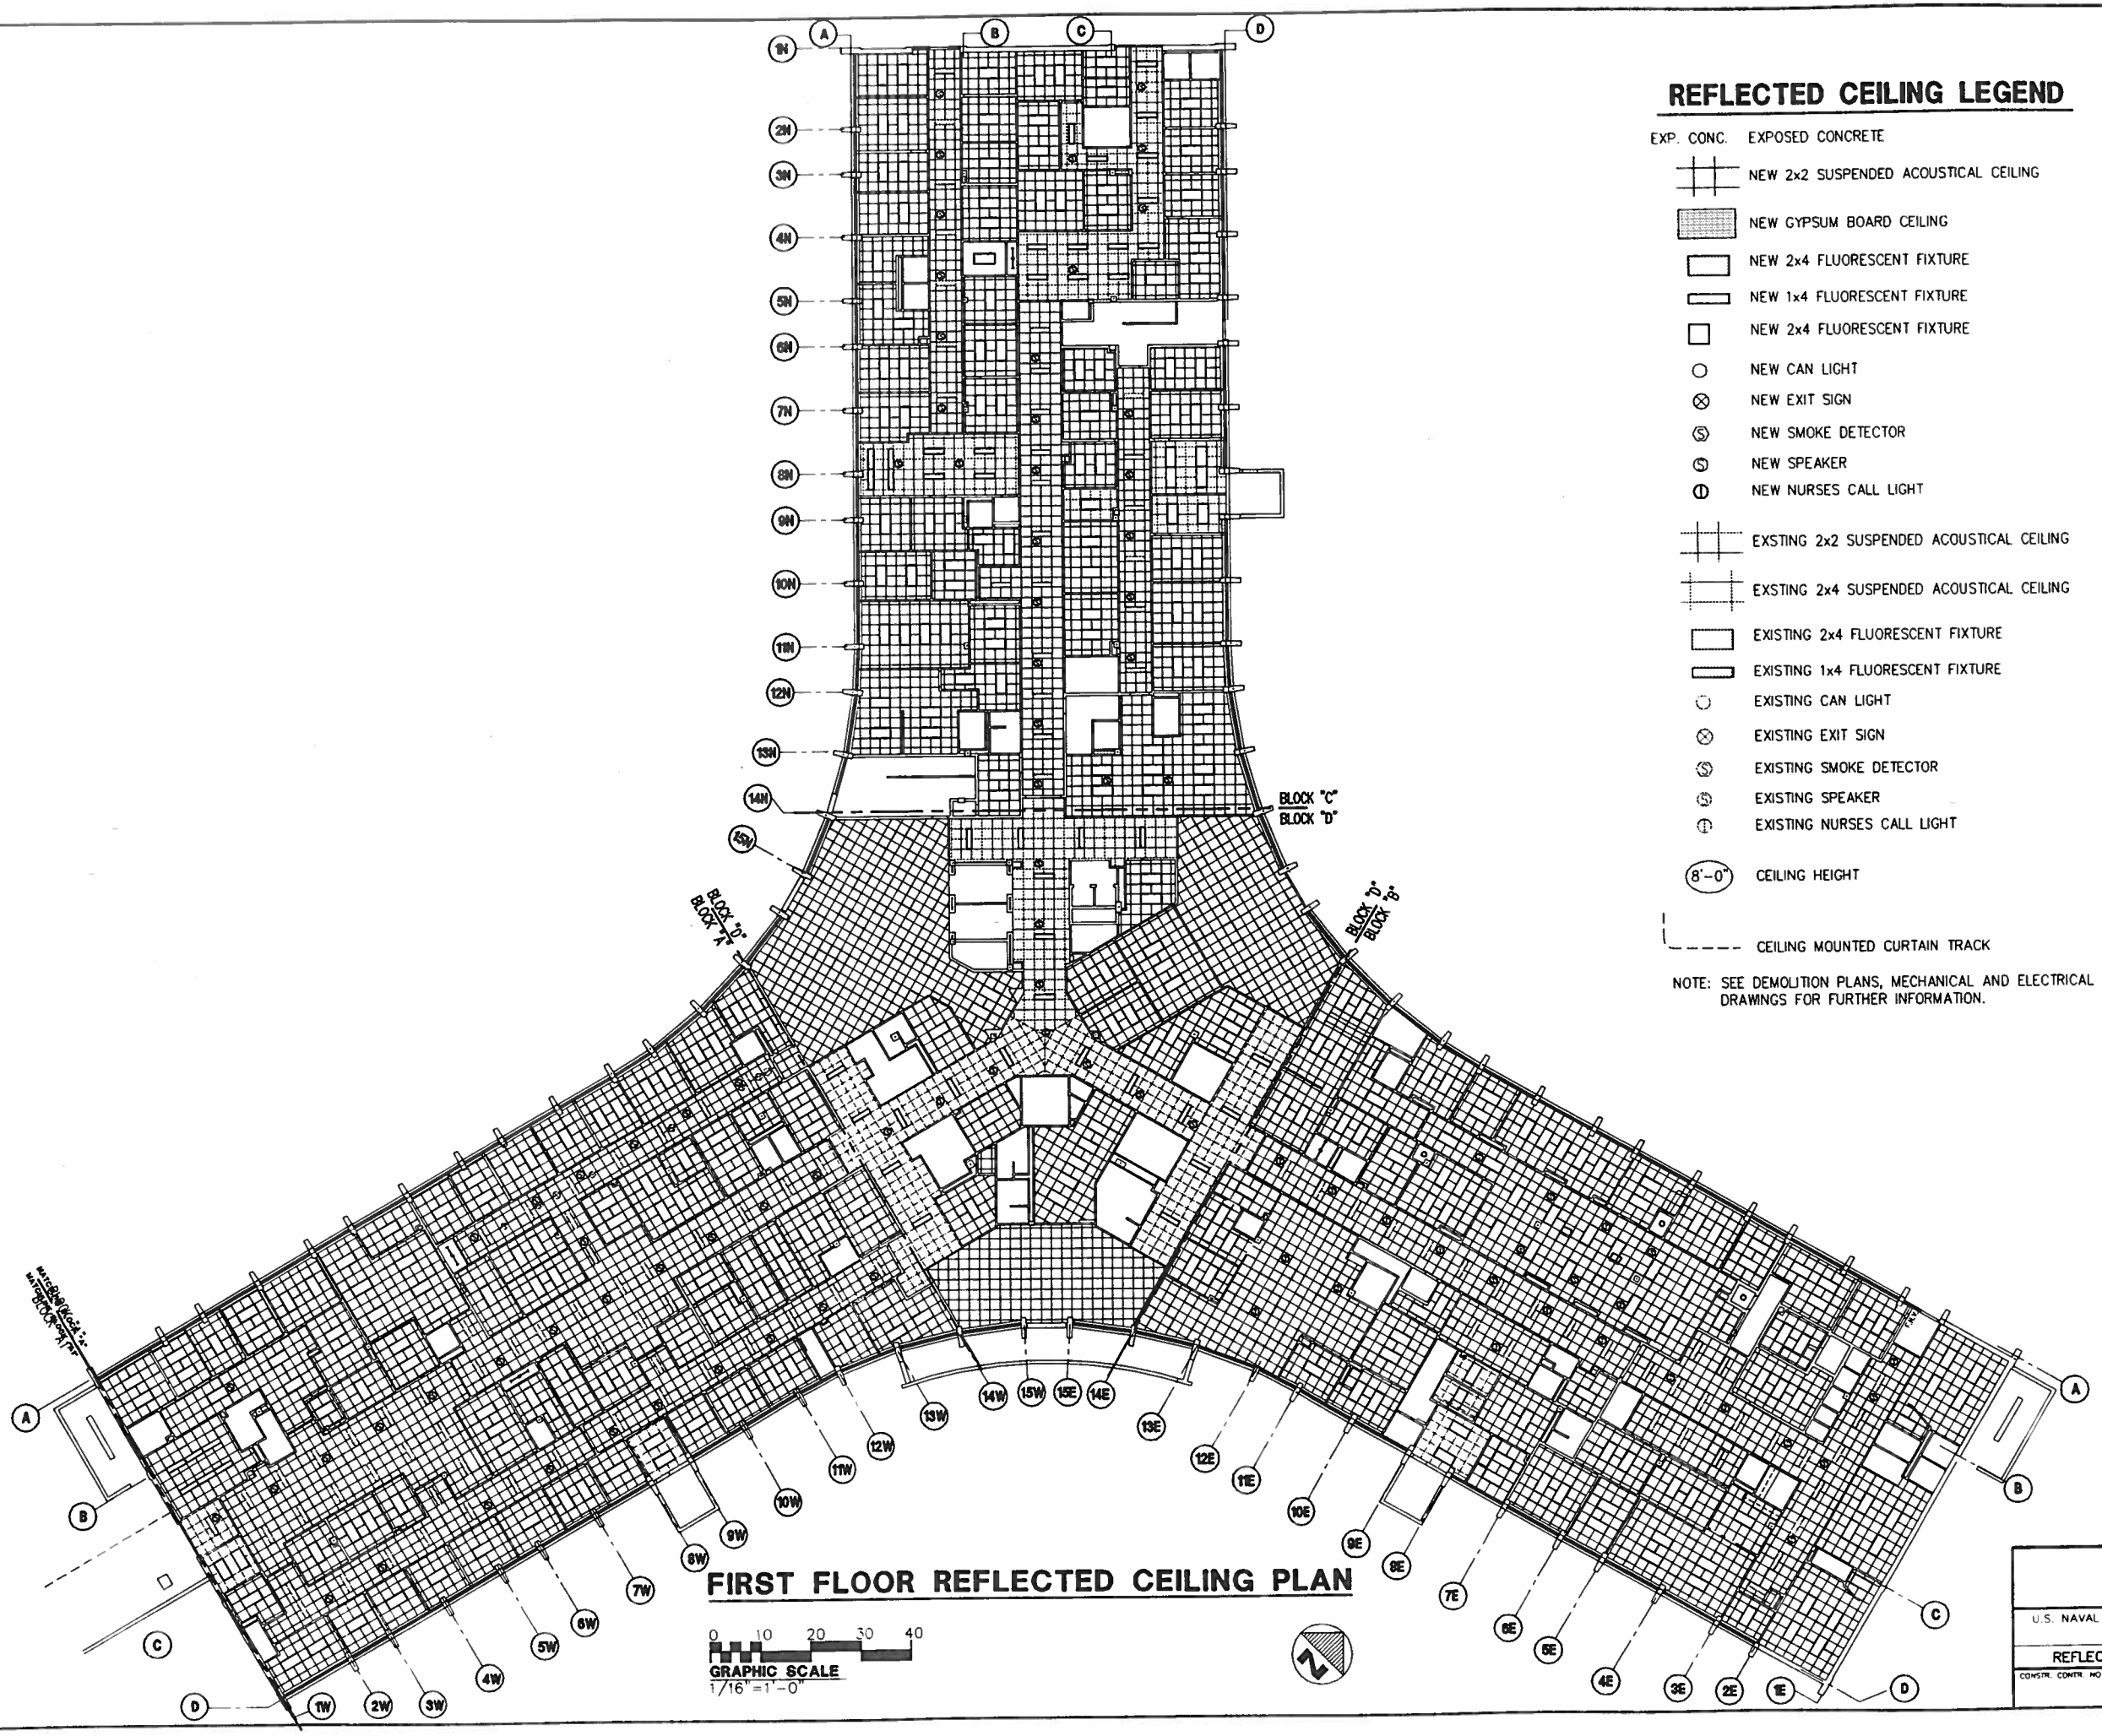

FIRST FLOOR REFLECTED CEILING PLAN

0 10 20 30 40
GRAPHIC SCALE
1/16" = 1'-0"

REFLECTED CEILING LEGEND

EXP. CONC. EXPOSED CONCRETE

NEW 2x2 SUSPENDED ACOUSTICAL CEILING

NEW GYPSUM BOARD CEILING

NEW 2x4 FLUORESCENT FIXTURE

NEW 1x4 FLUORESCENT FIXTURE

NEW 2x4 FLUORESCENT FIXTURE

NEW CAN LIGHT

NEW EXIT SIGN

NEW SMOKE DETECTOR

NEW SPEAKER

NEW NURSES CALL LIGHT

EXSTING 2x2 SUSPENDED ACOUSTICAL CEILING

EXSTING 2x4 SUSPENDED ACOUSTICAL CEILING

EXISTING 2x4 FLUORESCENT FIXTURE

EXISTING 1x4 FLUORESCENT FIXTURE

EXISTING CAN LIGHT

EXISTING EXIT SIGN

EXISTING SMOKE DETECTOR

EXISTING SPEAKER

EXISTING NURSES CALL LIGHT

8'-0" CEILING HEIGHT

CEILING MOUNTED CURTAIN TRACK

NOTE: SEE DEMOLITION PLANS, MECHANICAL AND ELECTRICAL DRAWINGS FOR FURTHER INFORMATION.

SEAL AREA

REVISION DESCRIPTION	DATE

EXC. DIV. DIR.: DATE:
SATISFACTORY TO: DATE:
DESIGN BY: RAS DRAWN BY: FLT
CHK BY: RAS APPROVED:

DEPARTMENT OF THE NAVY
NAVAL FACILITIES ENGINEERING COMMAND
NAVY PUBLIC WORKS CENTER, JACKSONVILLE, FL
U.S. NAVAL STATION ROOSEVELT ROADS, P.R.
REPAIRS TO NAVAL HOSPITAL
REFLECTED CEILING PLAN – FIRST FLOOR COMPOSITE

SHERLOCK, SMITH & ADAMS, INC.
ARCHITECTS – ENGINEERS
MONTGOMERY, ALABAMA

U.S. NAVAL STATION ROOSEVELT ROADS, P.R.
REPAIRS TO NAVAL HOSPITAL
REFLECTED CEILING PLAN – FIRST FLOOR COMPOSITE

CONSTR. CONTR. NO | SPECIFICATION NO. | NAVFAC DRWG. NO. | TF NO | SHEET ? OF ??

PLATE NO
A9-2

PWC #

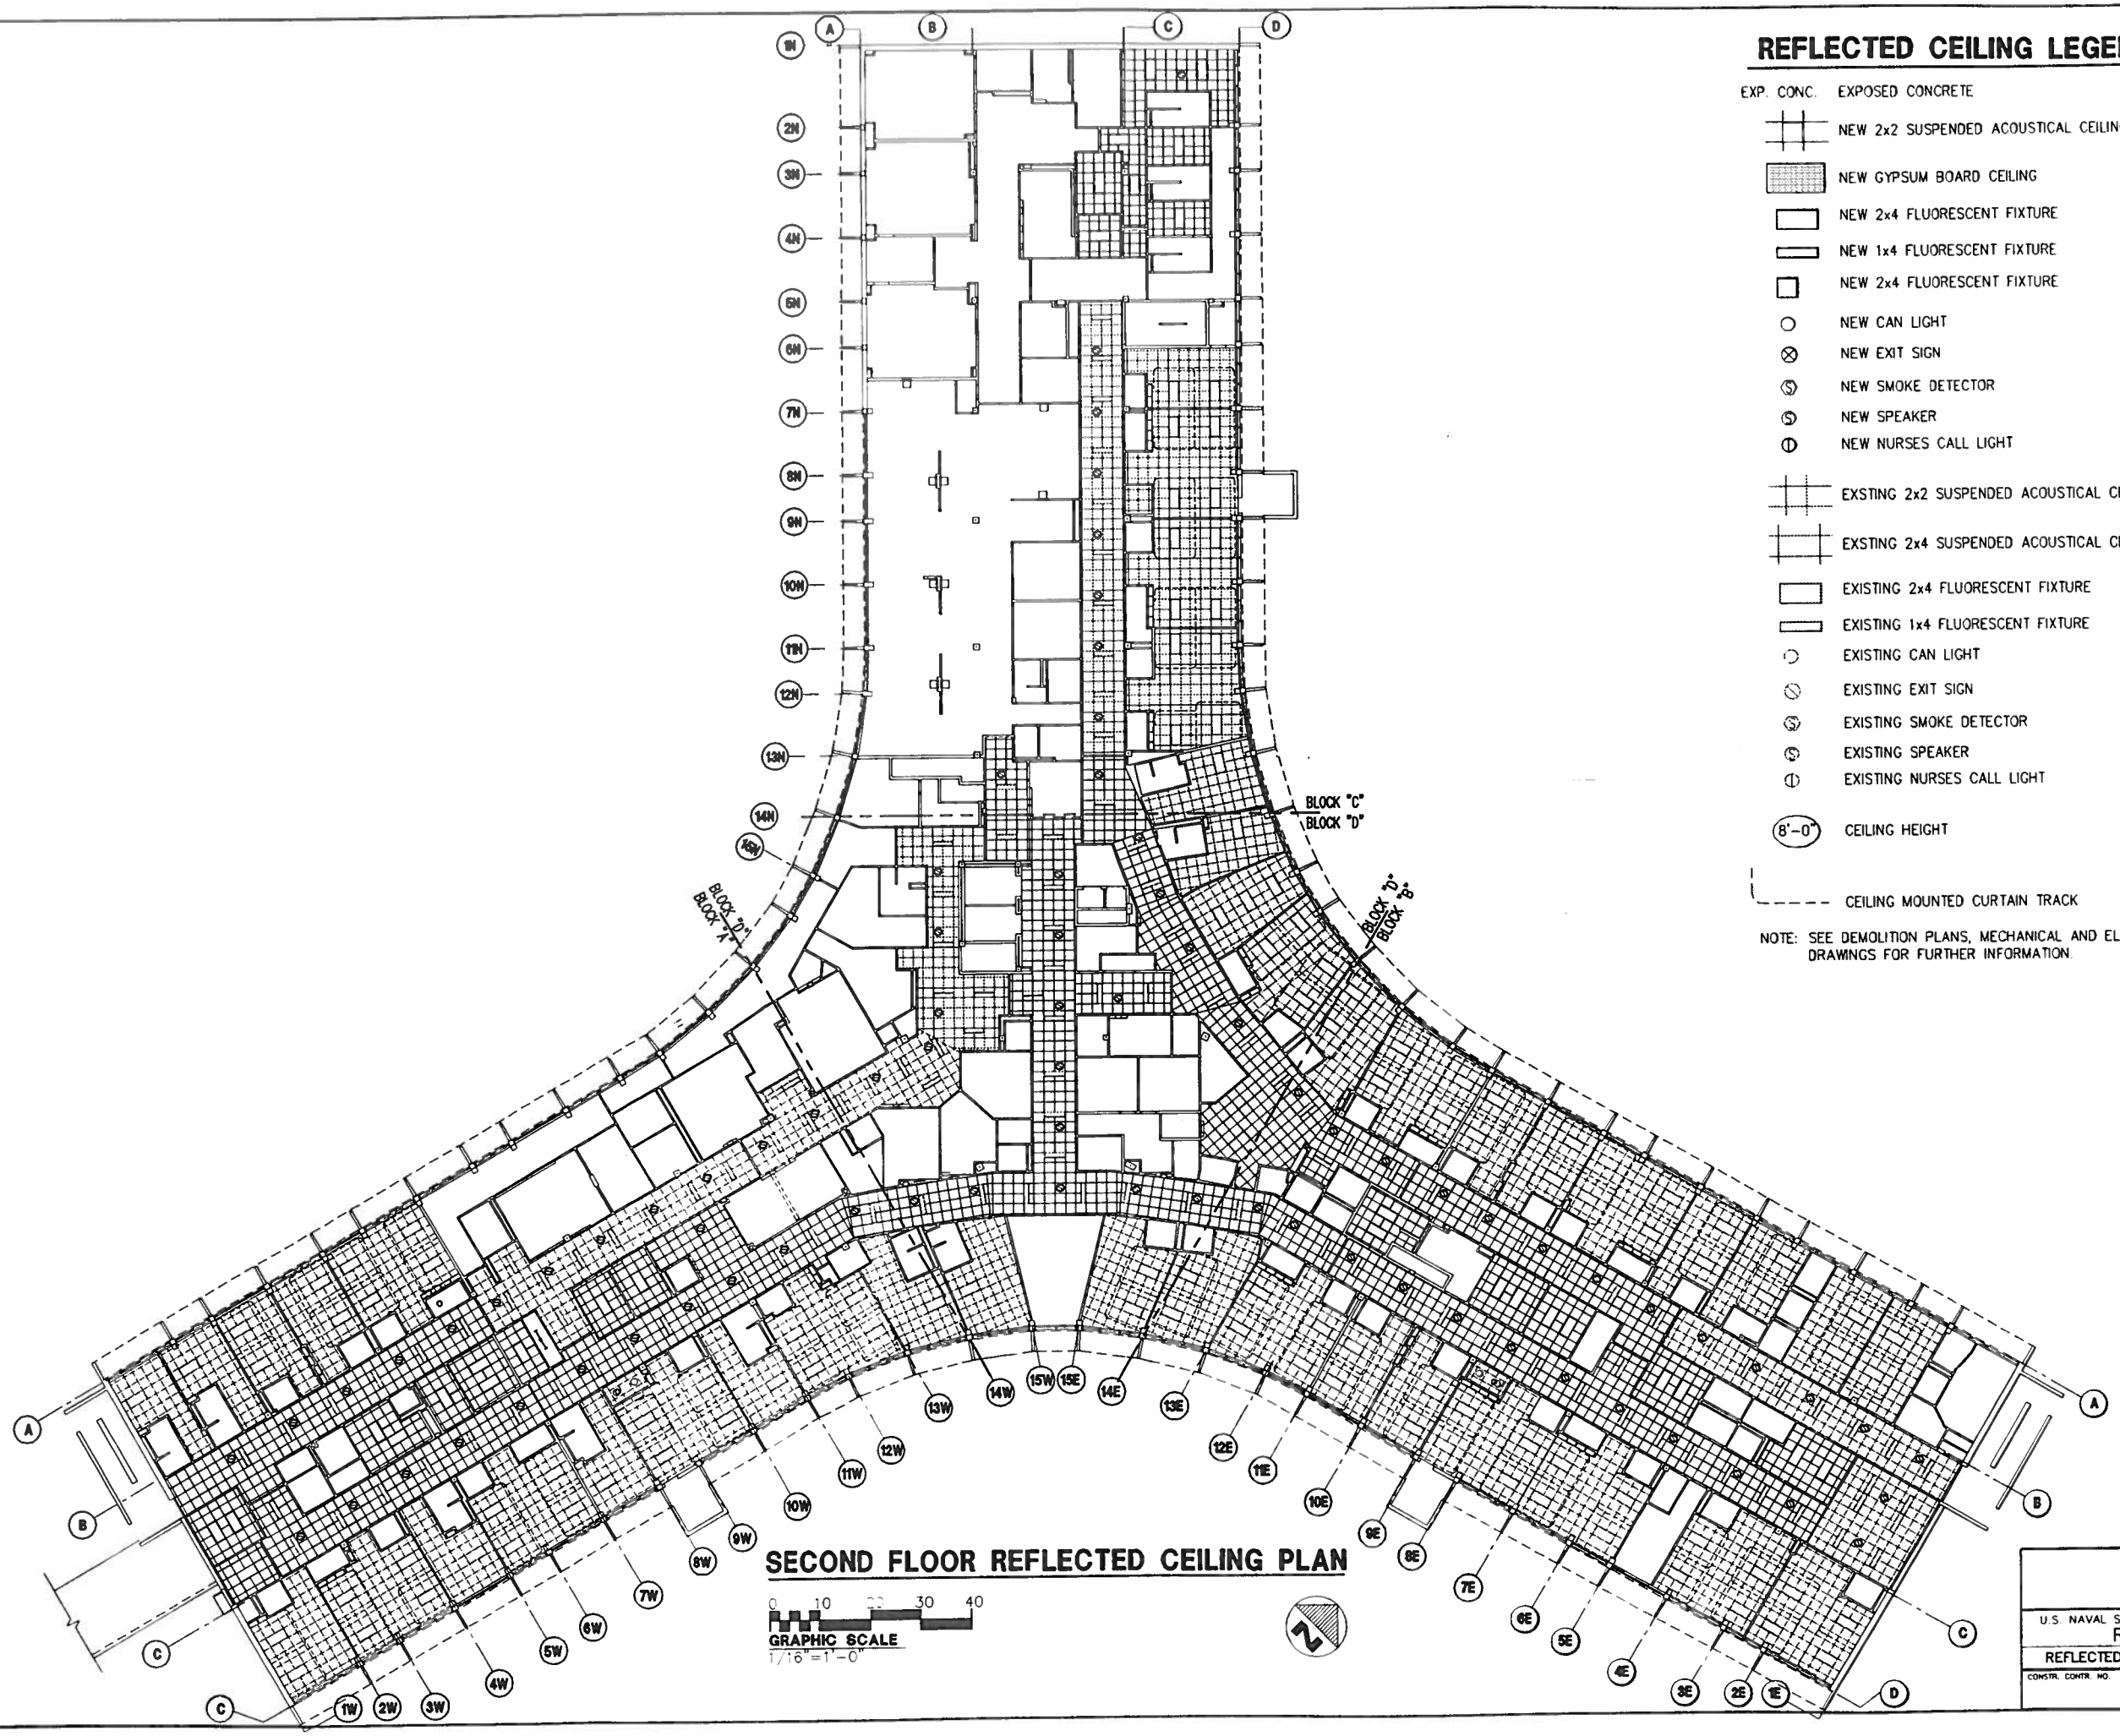

SECOND FLOOR REFLECTED CEILING PLAN

REFLECTED CEILING LEGEND

EXP. CONC. EXPOSED CONCRETE

NEW 2x2 SUSPENDED ACOUSTICAL CEILING

NEW GYPSUM BOARD CEILING

NEW 2x4 FLUORESCENT FIXTURE

NEW 1x4 FLUORESCENT FIXTURE

NEW 2x4 FLUORESCENT FIXTURE

NEW CAN LIGHT

NEW EXIT SIGN

NEW SMOKE DETECTOR

NEW SPEAKER

NEW NURSES CALL LIGHT

EXSTING 2x2 SUSPENDED ACOUSTICAL CEILING

EXSTING 2x4 SUSPENDED ACOUSTICAL CEILING

EXISTING 2x4 FLUORESCENT FIXTURE

EXISTING 1x4 FLUORESCENT FIXTURE

EXISTING CAN LIGHT

EXISTING EXIT SIGN

EXISTING SMOKE DETECTOR

EXISTING SPEAKER

EXISTING NURSES CALL LIGHT

8'-0" CEILING HEIGHT

CEILING MOUNTED CURTAIN TRACK

NOTE: SEE DEMOLITION PLANS, MECHANICAL AND ELECTRICAL DRAWINGS FOR FURTHER INFORMATION.

SEAL AREA

ENG. DIV. DIR.: DATE: SATISFACTORY TO: DATE:

DESIGN BY: RAS DRAWN BY: FLT

REVISION DESCRIPTION | DATE

NAVAL FACILITIES ENGINEERING COMMAND
DEPARTMENT OF THE NAVY
NAVY PUBLIC WORKS CENTER, JACKSONVILLE, FL
U.S. NAVAL STATION ROOSEVELT ROADS, P.R.
REPAIRS TO NAVAL HOSPITAL
REFLECTED CEILING PLAN – SECOND FLOOR COMPOSITE

SHERLOCK, SMITH & ADAMS, INC.
ARCHITECTS – ENGINEERS
MONTGOMERY, ALABAMA

U.S. NAVAL STATION ROOSEVELT ROADS, P.R.
REPAIRS TO NAVAL HOSPITAL
REFLECTED CEILING PLAN – SECOND FLOOR COMPOSITE

CONSTR. CONTR. NO. | SPECIFICATION NO. | NAVFAC DRWG. NO. | TF NO. | SHEET ? OF ??

PLATE NO. A9-3

PWC #

AD	ACCESS DOOR
AFF	ABOVE FINISHED FLOOR
AHU	AIR HANDLING UNIT
AWCV	AUTOMATIC WATER CONTROL VALVE
B	BOILER
CC	COOLING COIL
CD	CEILING DIFFUSER
CEG	CEILING EXHAUST GRILLE
CER	CEILING EXHAUST REGISTER
CH	CHILLER
CLP	CHILLED WATER LOOP PUMP
CP	CONDENSATE PUMP
CRG	CEILING RETURN GRILLE
CRP	CIRCULATING PUMP
CRR	CEILING RETURN REGISTER
CRS	COROSION RESISTANT STEEL
CTS	COOLING TOWER SUPPLY
CTR	COOLING TOWER RETURN
CV	CONSTANT VOLUME
CVTR	CONSTANT VOLUME TERMINAL REHEAT
CW	CHILLED WATER
CZP	CHILLED WATER ZONE PUMP
CWR	CHILLED WATER RETURN
CWS	CHILLED WATER SUPPLY
Db	DECIBELS
DB	DRY BULB TEMPERATURE
DCP	DIGITAL CONTROL PANEL
DPR	DIFFERENTIAL PRESSURE RELIEF
DT	DAY TANK (FUEL OIL)
E	EXHAUST
EF	EXHAUST FAN
EX	EXISTING
ET	EXPANSION TANK
FD	FIRE DAMPER
FLD	FLOOR DRAIN
FF	FINAL FILTER
MVD	MANUAL VOLUME DAMPER
OA	OUTSIDE AIR
FMB	FILTER MIXING BOX
FOR	FUEL OIL RETURN
FOS	FUEL OIL SUPPLY

GFS	GENERATOR FUEL SUPPLY
GFR	GENERATOR FUEL RETURN
HC	HEATING COIL
HW	DOMESTIC HOT WATER RECIRCULATED
HWP	HOT WATER PUMP
HWR	HOT WATER RETURN
HWS	HOT WATER SUPPLY
MA	MIXED AIR
PCF	PERFORATED CEILING PANEL (O.R.) DIFFUSERS
PF	PRE-FILTER
R	RETURN
RA	RETURN AIR
RF	RETURN FAN
RHC	REHEAT COIL
RHT	REHEAT
S	SUPPLY
SA	SUPPLY AIR
SD	SMOKE DAMPER
SF	SUPPLY FAN
SFD	COMBINATION FIRE/SMOKE DAMPER
SMD	SMOKE DETECTOR
TG	TRANSFER GRILLE
TS	TEMPERATURE SENSOR
VAV	VARIABLE AIR VOLUME
VF	VENTILATION FAN
VFD	VARIABLE FREQUENCY DRIVE
VSD	VARIABLE SPEED DRIVE
WB	WET BULB TEMPERATURE
WEF	WALL EXHAUST REGISTER
WEG	WALL EXHAUST GRILLE
WH	WALL HYDRANT
WG	WATER GAUGE
WRF	WALL RETURN REGISTER
WRG	WALL RETURN GRILLE
WSF	WALL SUPPLY REGISTER

STEAM BUCKET TRAP OR TRAP ASSEMBLY
STEAM F & T TRAP OR TRAP ASSEMBLY
PIPE CONNECTION FROM BELOW
PIPE CONNECTION FROM ABOVE
2-WAY CONTROL VALVE
3-WAY CONTROL VALVE
CHECK VALVE
BOILER BLDW-DOWN VALVE
GATE VALVE
GATE VALVE WITH HOSE CONNECTIONS
GLOBE VALVE
BALL VALVE
BUTTERFLY VALVE
BALANCING COCK W/ INDICATING QUADRANT
BALANCING VALVE
COMBINATION BALANCING/FLOW MEASURING DEVICE
PRESSURE REDUCING VALVE
PRESSURE REDUCING STATION
CIRLUCATING PUMP
PRESSURE SAFETY RELIEF VALVE
STRAINER
UNION/FLANGE
STEAM TRAP
REDUCER OR INCREASER
AUTOMATIC FLOW CONTROL VALVE
THERMOMETER W/ WELL
PRESSURE GAUGE WITH COCK
FLOW MEASURING STATION
PIPE ANCHOR
FLOW VENTURI
FLOW SWITCH
FLEXIBLE PIPE CONNECTION
AIR VENT (MANUAL SHOWN, A=AUTOMATIC)
ECCENTRIC REDUCER

X — DETAIL/NUMBER
SHEET WHERE DETAIL IS DRAWN
SHEET WHERE DETAIL IS LOCATED

A — SECTION LETTER
SHEET WHERE SECTION IS DRAWN
SHEET WHERE SECTION IS LOCATED

SHERLOCK, SMITH & ADAMS, INC.
ARCHITECTS - ENGINEERS
MONTGOMERY, ALABAMA

U.S. NAVAL STATION ROOSEVELT ROADS, P.R.
REPAIRS TO NAVAL HOSPITAL
LEGEND

CONSTR. CONTR. NO. | SPECIFICATION NO. | NAVFAC DRWG. NO. | TF NO. | SHEET ? OF ??

SEAL AREA

ENG. DIV. DIR.: DATE: SATISFACTORY TO: DATE:
DESIGN BY: DUFFEE DRAWN BY: AUTERY
CHK BY: YOUNG APPROVED:

REVISION DESCRIPTION | DATE

NAVAL FACILITIES ENGINEERING COMMAND
DEPARTMENT OF THE NAVY
NAVY PUBLIC WORKS CENTER, JACKSONVILLE, FL
U.S. NAVAL STATION ROOSEVELT ROADS, P.R.
REPAIRS TO NAVAL HOSPITAL
LEGEND

PWC DWG. NO. | NAVFAC DWG. NO. | CONSTR. CONTR. NO.

PLATE NO. M0-1

PWC #

FLEXIBLE DUCT CONNECTION

PARALLEL BLADE DAMPER

OPPOSED BLADE DAMPER

M — MOTORIZED DAMPER

AIR FLOW MONITOR

T — THERMOSTAT

TS — TEMPERATURE SENSOR

FLAT OVAL DUCT

SINGLE LINE DUCTWORK

SINGLE LINE FLEXIBLE DUCTWORK

THIS SIDE TO REMAIN

REMOVE THIS SIDE

POINT OF CONNECTION NEW TO EXIST.

W x H — EXISTING DUCTWORK TO REMAIN

W x H — NEW DUCTWORK (WIDTH x HEIGHT)

9DS — SUPPLY DIFFUSER, REGISTER OR GRILLE W/ CFM

90R 90E — RETURN OR EXHAUST REGISTER OR GRILLE W/ CFM

AD — DUCT MOUNTED ACCESS DOOR

FLEXIBLE DUCT

SUPPLY DUCT TURN UP

RETURN OR EXHAUST DUCT TURN UP

SUPPLY DUCT TURN DOWN

RETURN OR EXHAUST DUCT TURN DOWN

R or D — DUCT RISE OR DROP IN DIRECTION OF AIR FLOW

90 DEG ELBOW W/ TURNING VANES

MVD — BRANCH DUCT CONNECTION W/ MANUAL VOLUME DAMPER

MVD — SPIN IN FITTING W/ MANUAL VOLUME DAMPER

6" S — SPLITTER DAMPER W/ SPLIT SIZE

FD — FIRE DAMPER

SD — SMOKE DAMPER

SFD — COMBINATION SMOKE/FIRE DAMPER

W — DOMESTIC COLD WATER

HW — DOMESTIC HOT WATER

HR — DOMESTIC HOT WATER RECIRCULATING

HPS — HIGH PRESSURE STEAM (> 60 psi)

MPS — MEDIUM PRESSURE STEAM (16 to 59 psi)

S — LOW PRESSURE STEAM (0 to 15 psi)

HPR — HIGH PRESSURE STEAM CONDENSATE

MPR — MEDIUM PRESSURE STEAM CONDENSATE

LOW PRESSURE STEAM CONDENSATE

PC — PUMPED CONDENSATE

FOS — FUEL OIL SUPPLY

FOR — FUEL OIL RETURN

FOG — FUEL OIL GAUGE

FOV — FUEL OIL VENT

GFS — GENERATOR FUEL SUPPLY

GFR — GENERATOR FUEL RETURN

RV — RELIEF VENT

V — VENT

HWS — HOT WATER SUPPLY

HWR — HOT WATER RETURN

CWS — CHILLED WATER SUPPLY

CWR — CHILLED WATER RETURN

CTS — COOLING TOWER SUPPLY

CTR — COOLING TOWER RETURN

D — DRAIN

EXISTING DUCTWORK & PIPING TO REMAIN

EXISTING DUCTWORK, PIPING, AND EQUIPMENT TO BE REMOVED

DIRECTION OF SLOPE

GENERAL NOTES:

1. FINAL LOCATIONS OF CEILING MOUNTED SUPPLY AIR DIFFUSERS, RETURN AIR REGISTERS OR GRILLES AND EXHAUST AIR REGISTERS OR GRILLES SHALL BE AS INDICATED ON THE REFLECTED CEILING PLANS AND FULLY COORDINATED WITH THE CEILING GRID SYSTEM AND OTHER EQUIPMENT AND DEVICES LOCATED IN THE CEILING

2. ALL REQUIRED EQUIPMENT PIPING CONNECTION APPURTENANCES, AUXILIARIES AND DEVICES ARE NOT NECESSARILY SHOWN ON THE PIPING PLANS, SECTIONS, ELEVATIONS AND DIAGRAMS, HOWEVER, ALL SHALL PROVIDE WHERE INDICATED AND AS SHOWN ON EQUIPMENT CONNECTION DETAILS AND/OR SPECIFIED.

3. PROVIDE AIR VENTS AT ALL HIGH POINTS IN CHILLED AND HOT WATER SYSTEMS

4. DO NOT SCALE THESE DRAWINGS. SEE ARCHITECTURAL DRAWINGS FOR DIMENSIONS

5. CONTRACTOR SHALL BE RESPONSIBLE FOR COORDINATION OF NEW HVAC DUCTWORK AND PIPING WITH EXISTING STRUCTURE, EXISTING DUCTWORK AND PIPING AND ELECTRICAL DRAWINGS.

6. CONTRACTOR SHALL PROVIDE COLOR CODED LABELING DEVICES ON CEILING TILES BELOW EQUIPMENT AND OTHER APPURTENABLE THAT REQUIRE ACCESSIBILITY. THIS INCLUDES DUCT, ACCESS DOORS, FILTERS, DAMPERS, COMBINATION SMOKE/FIRE DAMPERS, CONSTANT VOLUME BOXES AND VALVES. CONTRACTOR SHALL SUBMIT FOR APPROVAL A COLOR CODE SCHEDULE

SHERLOCK, SMITH & ADAMS, INC.
ARCHITECTS – ENGINEERS
MONTGOMERY, ALABAMA

U.S. NAVAL STATION ROOSEVELT ROADS, P.R.
REPAIRS TO NAVAL HOSPITAL
LEGEND

CONSTR. CONTR. NO. | SPECIFICATION NO. | NAVFAC DRWG. NO. | TF NO.
SHEET ? OF ??

SEAL AREA

ENG. DIV. DIR.: DATE: SATISFACTORY TO: DATE:

DESIGN BY: DUFFEE DRAWN BY: AUTERY
CHK BY: YOUNG APPROVED:

REVISION DESCRIPTION | DATE

DEPARTMENT OF THE NAVY
NAVAL FACILITIES ENGINEERING COMMAND
NAVY PUBLIC WORKS CENTER, JACKSONVILLE, FL
U.S. NAVAL STATION ROOSEVELT ROADS, P.R.
REPAIRS TO NAVAL HOSPITAL
LEGEND

PWC DWG. NO. | NAVFAC DWG. NO. | CONSTR. CONTR. NO.

PLATE NO.
M0-2

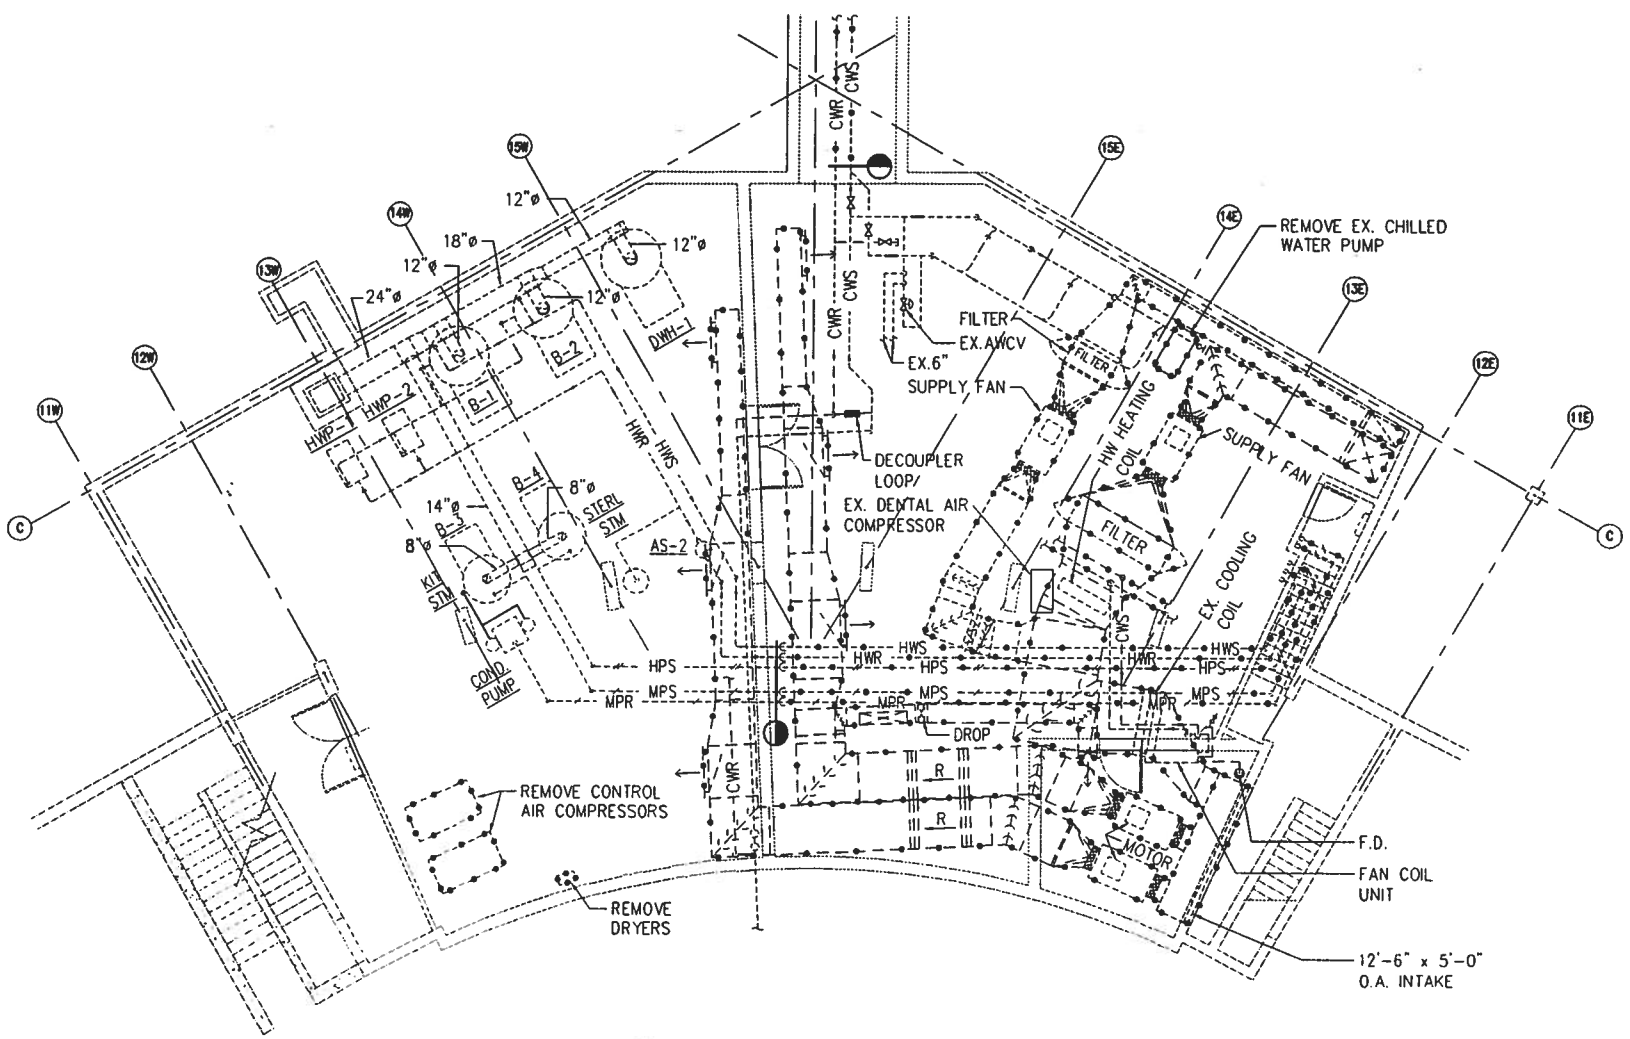

DEMOLITION SUB-BASEMENT PLAN

SCALE: 1/8" = 1'-0"

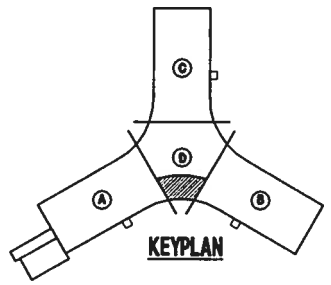

KEYPLAN

0 5 10 15 20

GRAPHIC SCALE
1/8"=1'-0"

SHERLOCK, SMITH & ADAMS, INC.
ARCHITECTS - ENGINEERS
MONTGOMERY, ALABAMA

U.S. NAVAL STATION ROOSEVELT ROADS, P.R.
REPAIRS TO NAVAL HOSPITAL
DEMOLITION SUB-BASEMENT PLAN

CONSTR. CONTR. NO. | SPECIFICATION NO. | NAVFAC DRWG. NO. | TF NO | SHEET ? OF ??

SEAL AREA

ENG. DIV. DIR.: DATE:
SATISFACTORY TO: DATE:
DESIGN BY: DUFFEE DRAWN BY: WREHN

REVISION DESCRIPTION	DATE

NAVAL FACILITIES ENGINEERING COMMAND
DEPARTMENT OF THE NAVY
NAVY PUBLIC WORKS CENTER, JACKSONVILLE, FL
U.S. NAVAL STATION ROOSEVELT ROADS, P.R.
REPAIRS TO NAVAL HOSPITAL
DEMOLITION SUB-BASEMENT PLAN

NAVFAC DWG. NO.
CONSTR. CONTR. NO.

PLATE NO.
M1-1

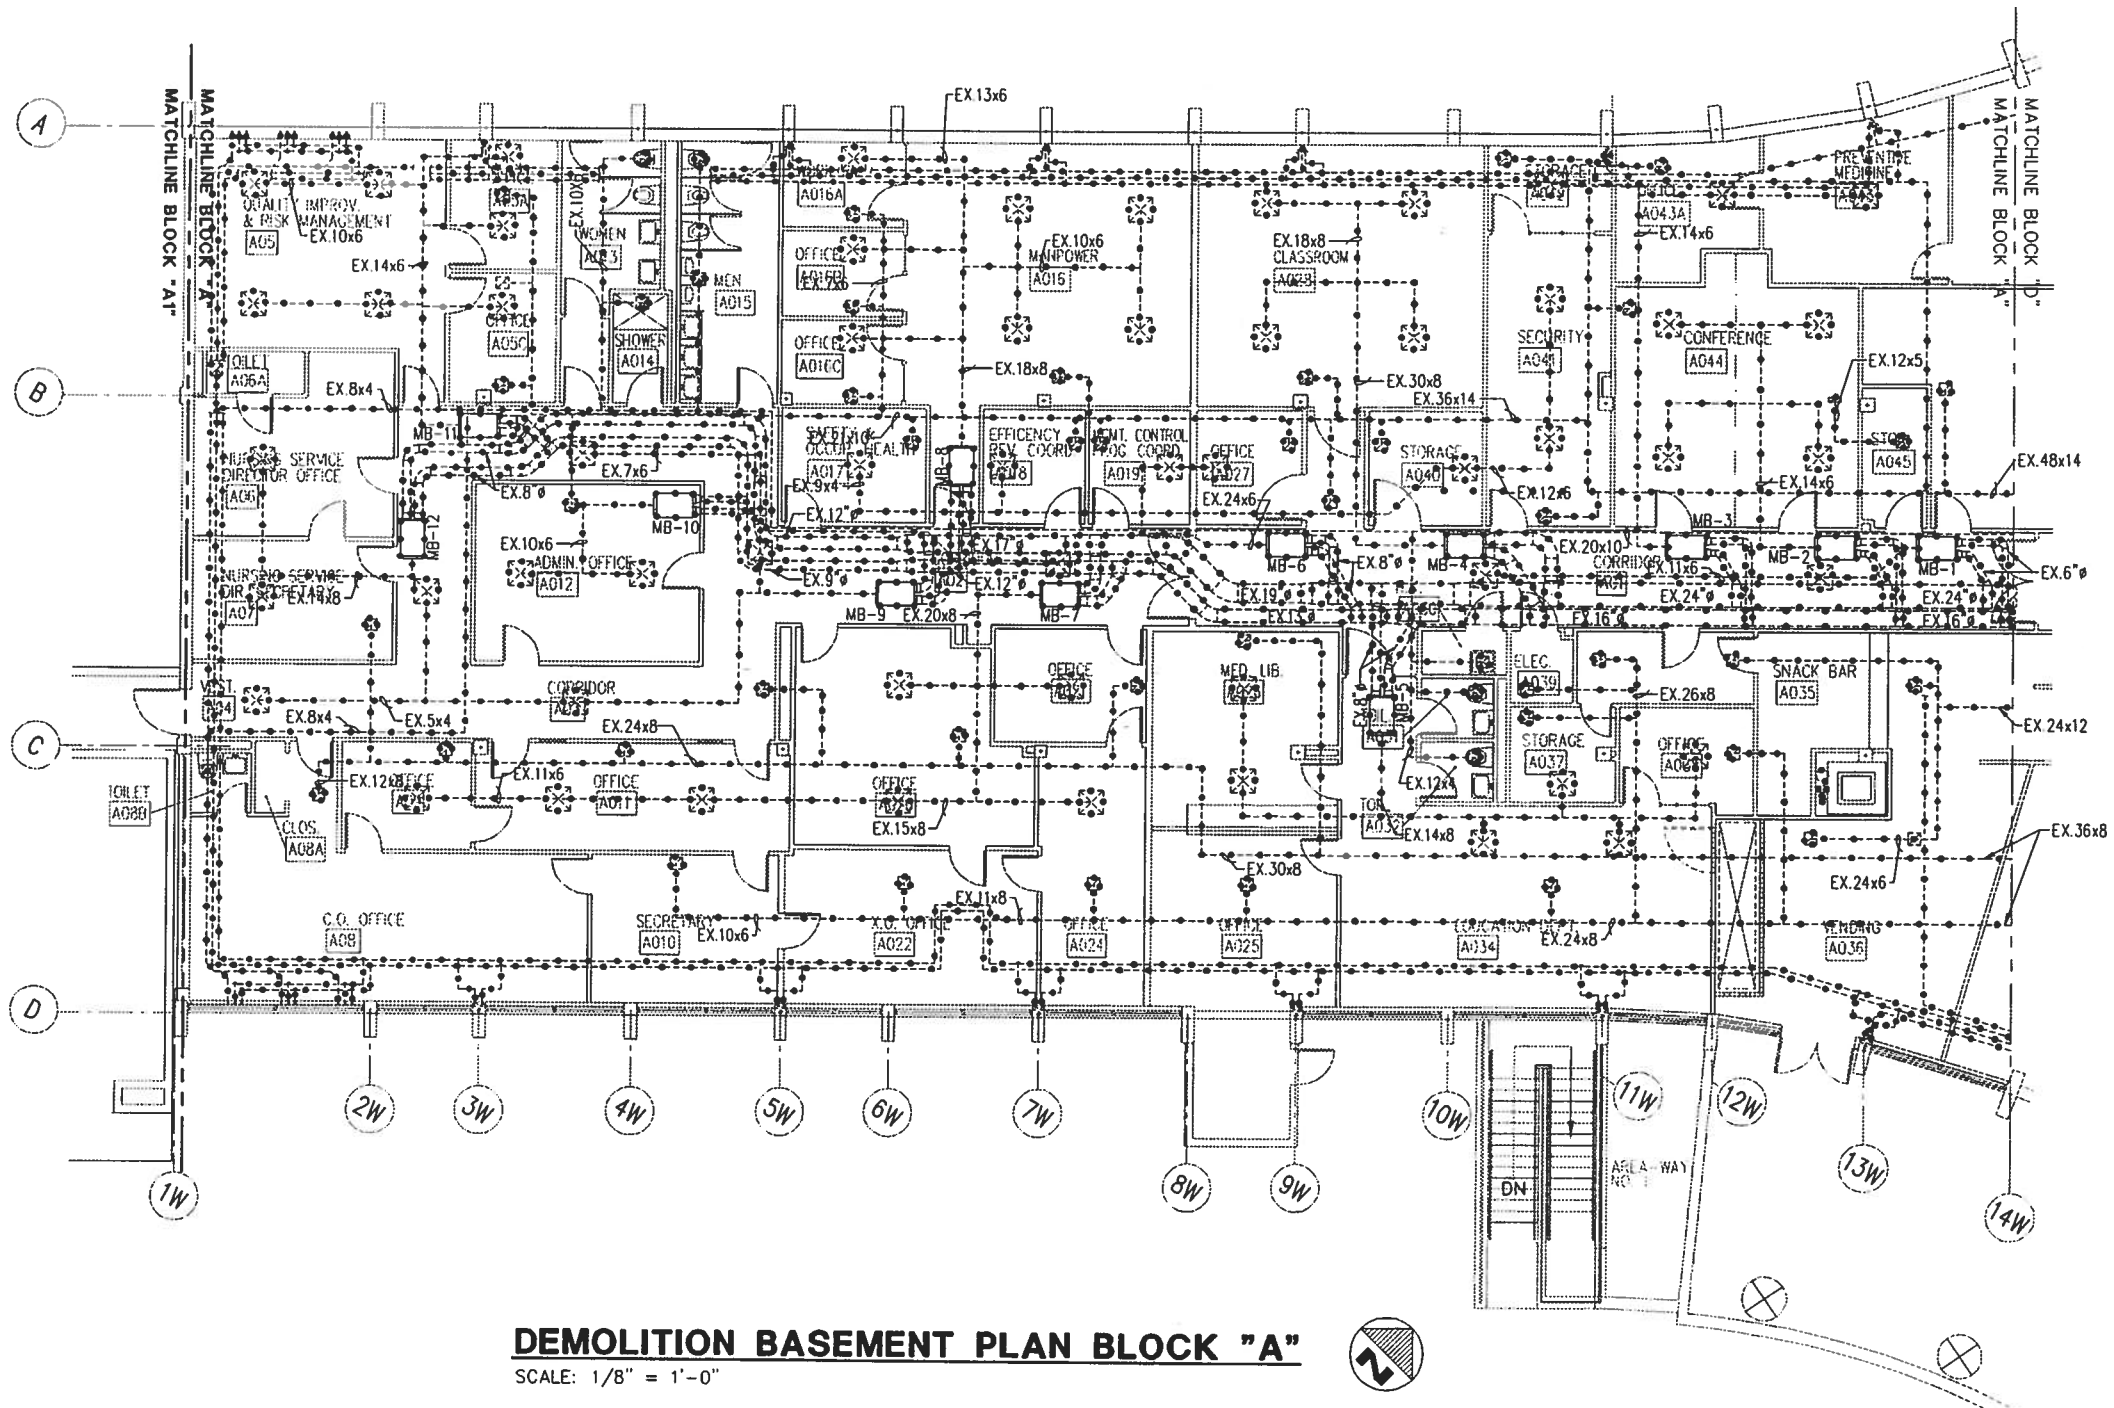

DEMOLITION BASEMENT PLAN BLOCK "A"

SCALE: 1/8" = 1'-0"

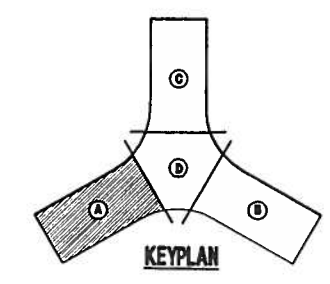

SEAL AREA

ENG. DIV. DIR.: DATE:
SATISFACTORY TO: DATE:
DESIGN BY: ??? DRAWN BY: ???

REVISION DESCRIPTION

DEPARTMENT OF THE NAVY
NAVY PUBLIC WORKS CENTER, JACKSONVILLE, FL
NAVAL FACILITIES ENGINEERING COMMAND
U.S. NAVAL STATION ROOSEVELT ROADS, P.R.
REPAIRS TO NAVAL HOSPITAL
DEMOLITION BASEMENT PLAN BLOCK "A"

SHERLOCK, SMITH & ADAMS, INC.
ARCHITECTS – ENGINEERS
MONTGOMERY, ALABAMA

U.S. NAVAL STATION ROOSEVELT ROADS, P.R.
REPAIRS TO NAVAL HOSPITAL
DEMOLITION BASEMENT PLAN BLOCK "A"

CONSTR. CONTR. NO. | SPECIFICATION NO. | NAVFAC DRWG. NO. | TF NO. | SHEET ? OF ??

PLATE NO
M1-2

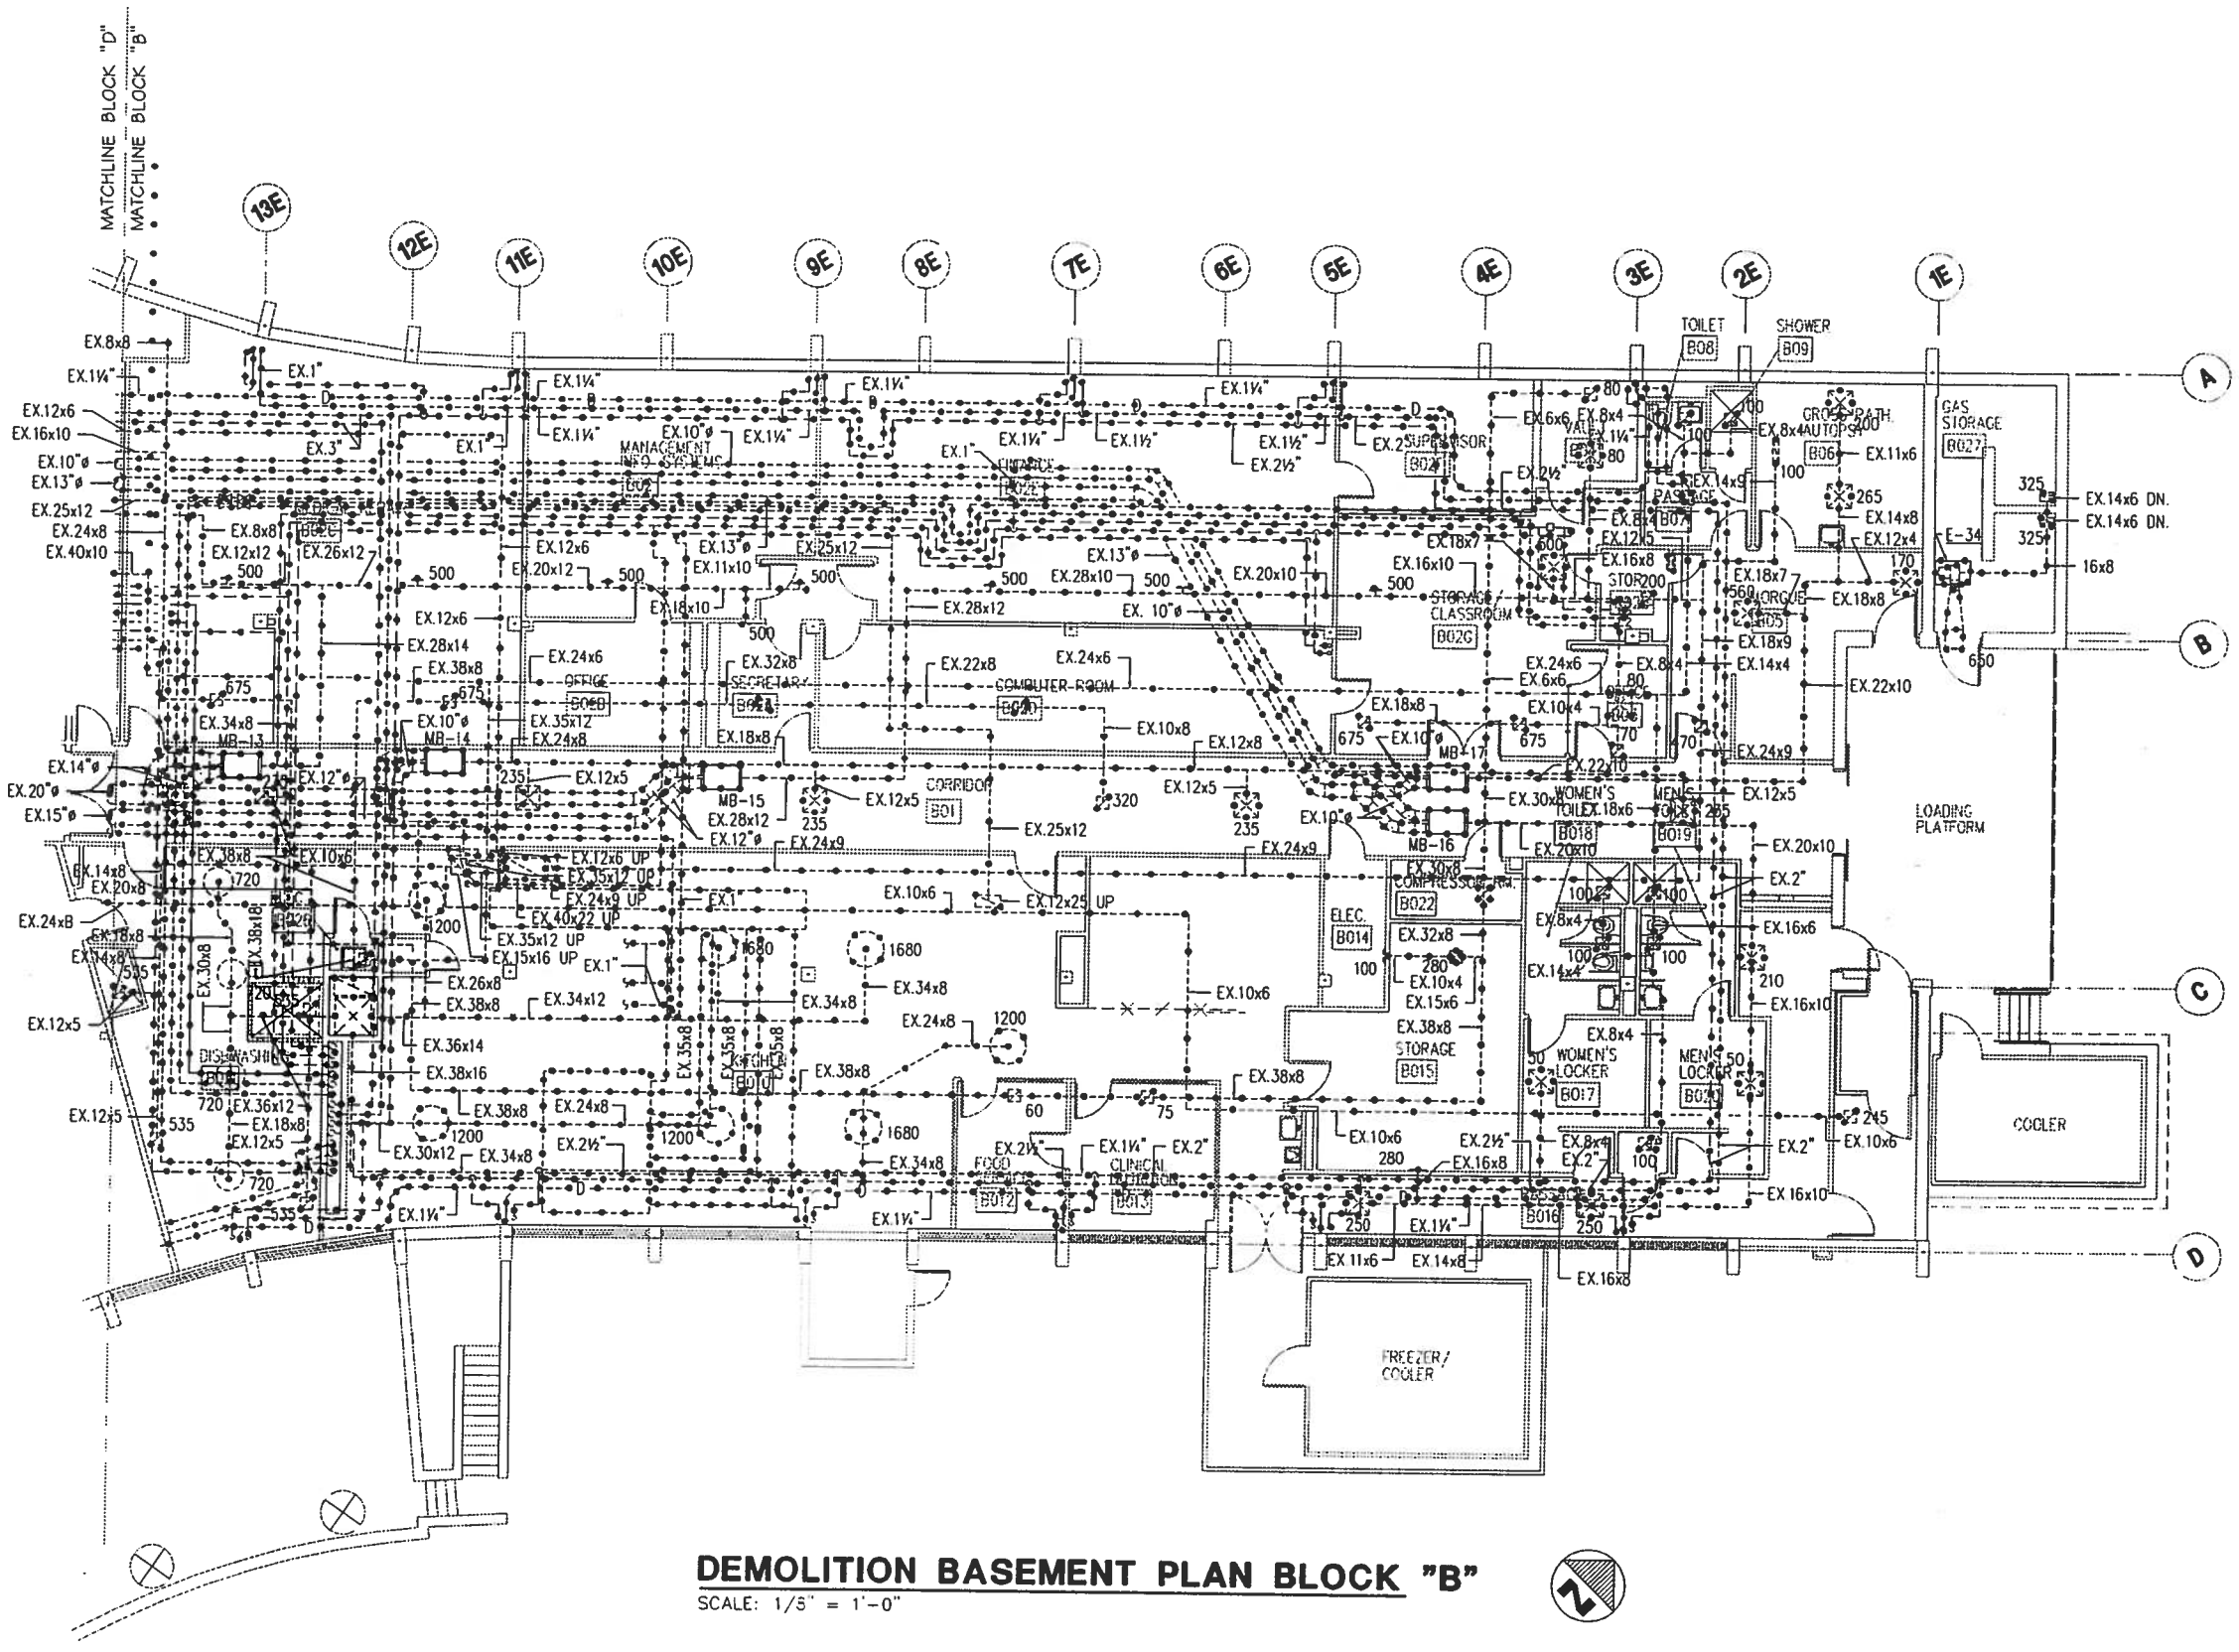

DEMOLITION BASEMENT PLAN BLOCK "B"

SCALE: 1/8" = 1'-0"

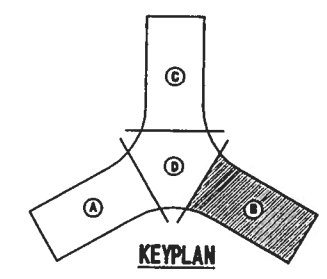

KEYPLAN

0 5 10 15 20

GRAPHIC SCALE
1/8"=1'-0"

SHERLOCK, SMITH & ADAMS, INC.
ARCHITECTS - ENGINEERS
MONTGOMERY, ALABAMA

U.S. NAVAL STATION ROOSEVELT ROADS, P.R.
REPAIRS TO NAVAL HOSPITAL
DEMOLITION BASEMENT PLAN BLOCK "B"

CONSTR. CONTR. NO | SPECIFICATION NO. | NAVFAC DRWG. NO. | TP NO. | SHEET 2 OF 22

SEAL AREA

DRAWN BY: AUTERY
DESIGN BY: DUFFEE
SATISFACTORY TO:
DATE:
ENG. DIV. DIR.:
DATE:

REVISION DESCRIPTION | DATE

NAVAL FACILITIES ENGINEERING COMMAND
DEPARTMENT OF THE NAVY
NAVY PUBLIC WORKS CENTER, JACKSONVILLE, FL
U.S. NAVAL STATION ROOSEVELT ROADS, P.R.
REPAIRS TO NAVAL HOSPITAL
DEMOLITION BASEMENT PLAN BLOCK "B"

CONSTR. CONTR. NO. | NAVFAC DRWG. NO. | PWC DWG. NO.

PLATE NO
M1-3

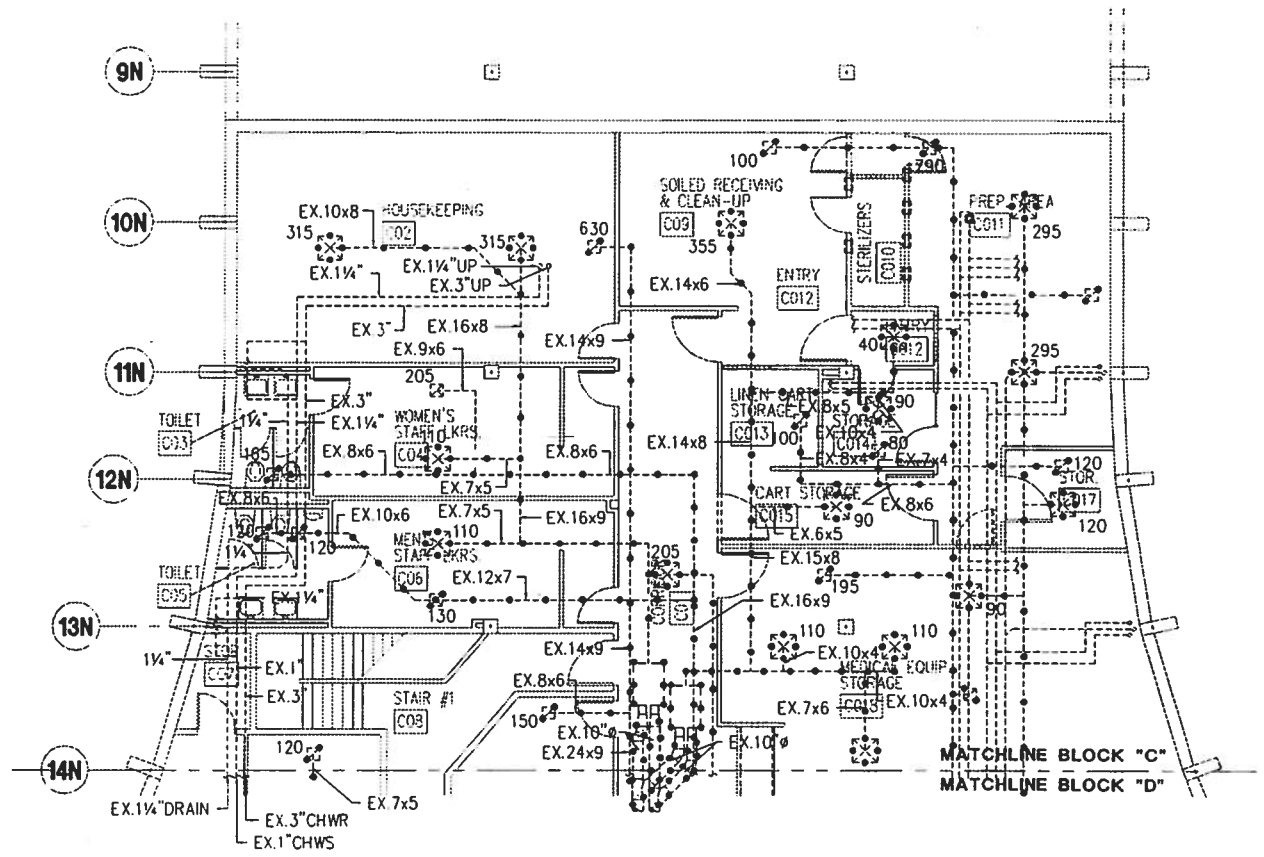

DEMOLITION BASEMENT PLAN BLOCK "C"

SCALE: 1/8" = 1'-0"

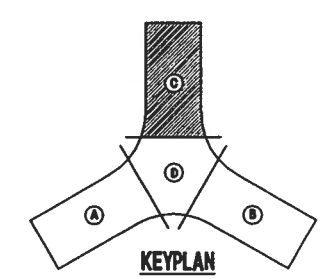

KEYPLAN

0 5 10 15 20

GRAPHIC SCALE
1/8"=1'-0"

SHERLOCK, SMITH & ADAMS, INC.
ARCHITECTS - ENGINEERS
MONTGOMERY, ALABAMA

U.S. NAVAL STATION ROOSEVELT ROADS, P.R.
REPAIRS TO NAVAL HOSPITAL
DEMOLITION BASEMENT PLAN BLOCK "C"

CONSTR. CONTR. NO. | SPECIFICATION NO. | NAVFAC DRWG. NO. | TF NO. | SHEET ? OF ??

SEAL AREA

ENG. DIV. DIR.: DATE: SATISFACTORY TO: DATE:

DESIGN BY: DUFFEE DRAWN BY: AUTERY
CHK BY: YANNA APPROVED:

REVISION DESCRIPTION | DATE

NAVAL FACILITIES ENGINEERING COMMAND
DEPARTMENT OF THE NAVY
NAVY PUBLIC WORKS CENTER, JACKSONVILLE, FL
U.S. NAVAL STATION ROOSEVELT ROADS, P.R.
REPAIRS TO NAVAL HOSPITAL
DEMOLITION BASEMENT PLAN BLOCK "C"

CONSTR. CONTR. NO. | NAVFAC DWG. NO. | PWC DWG. NO.

PLATE NO.
M1-4

PWC #

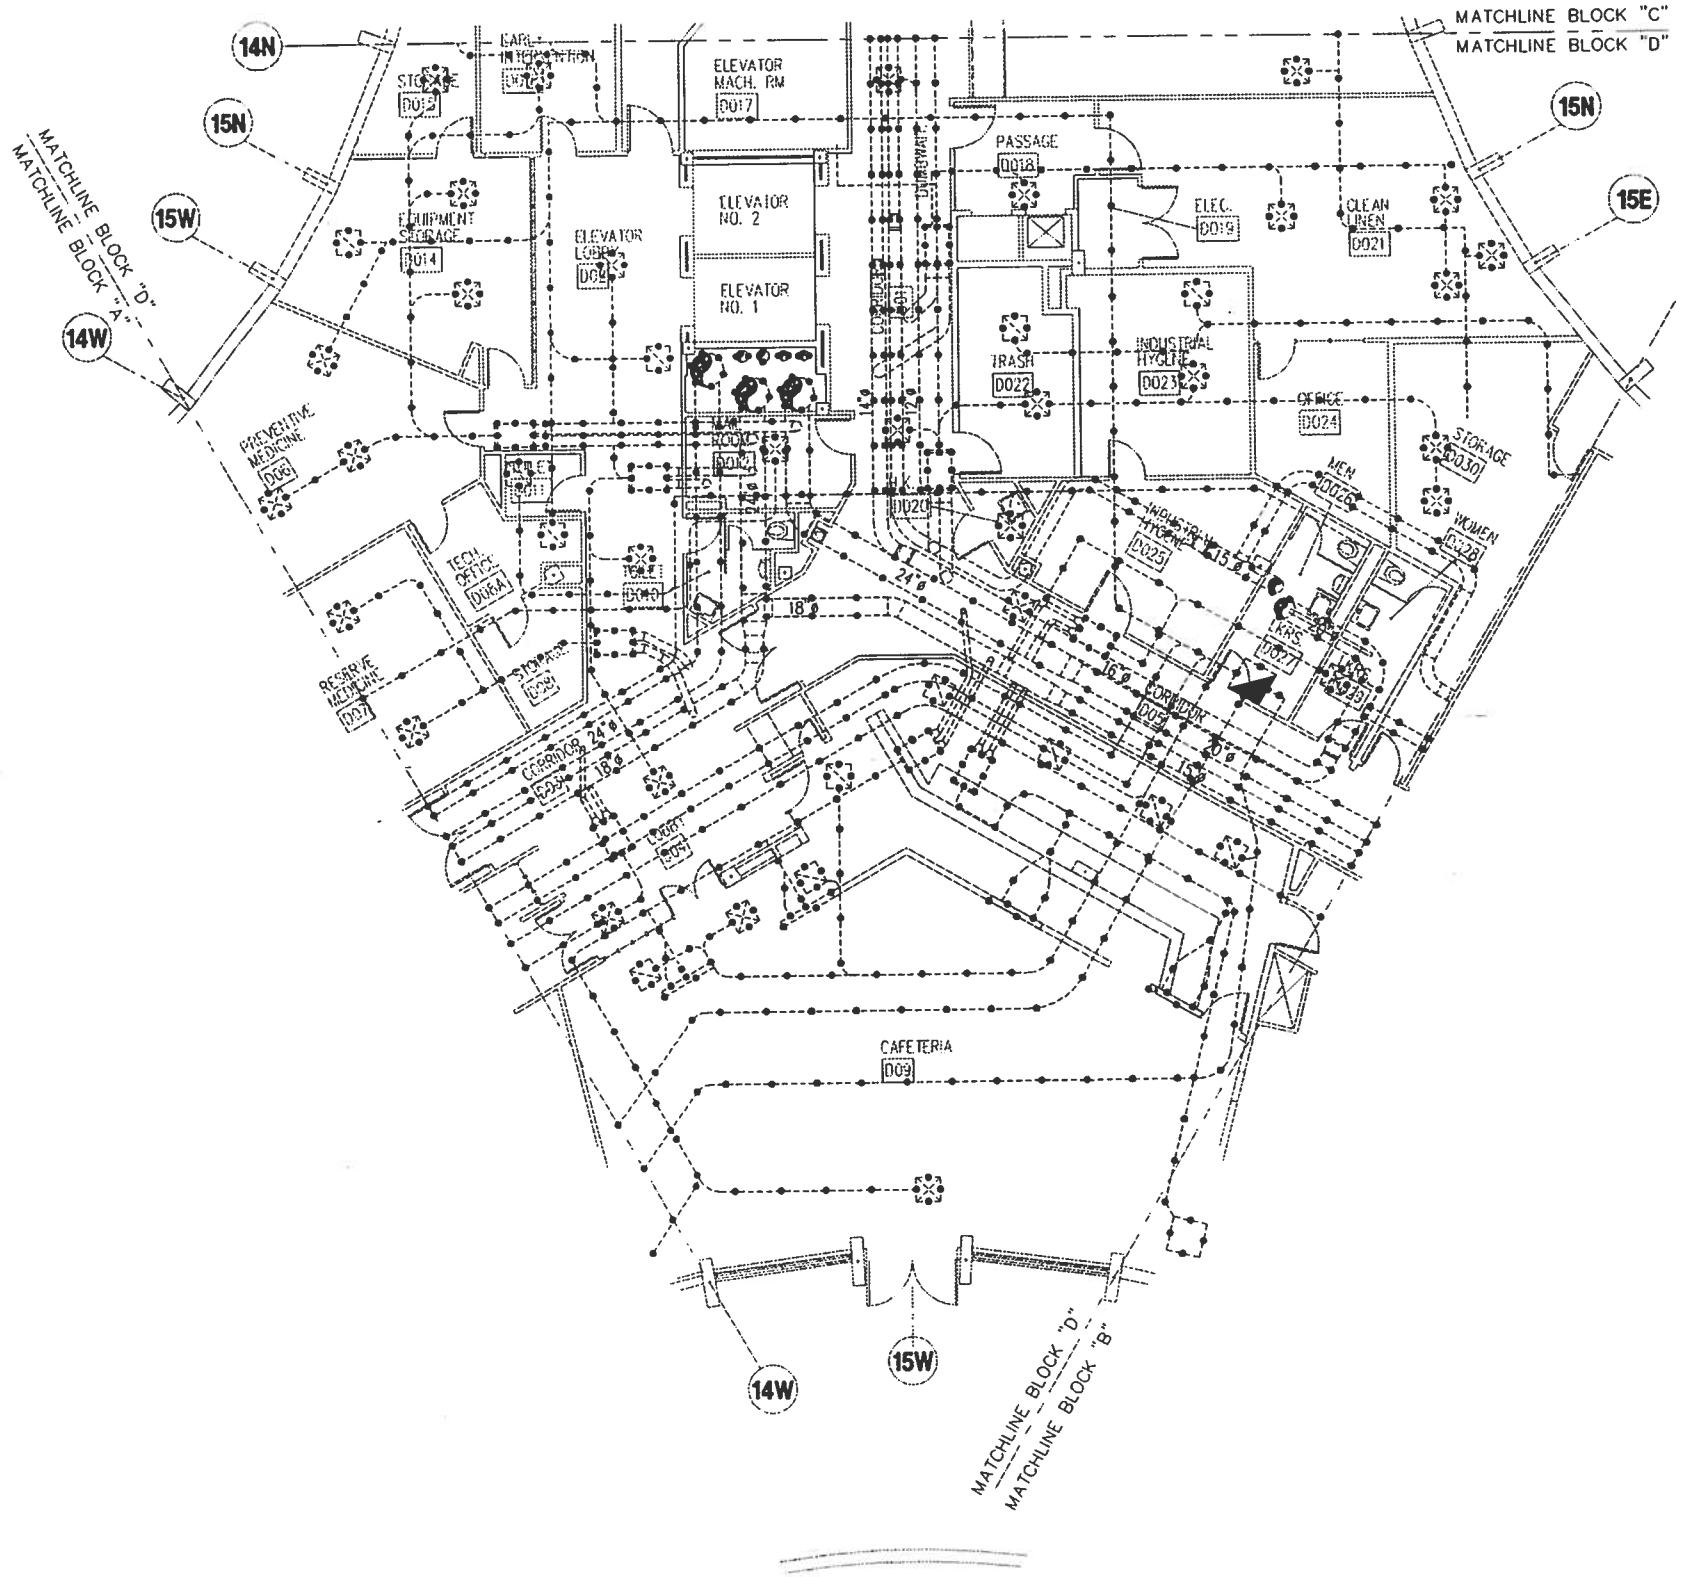

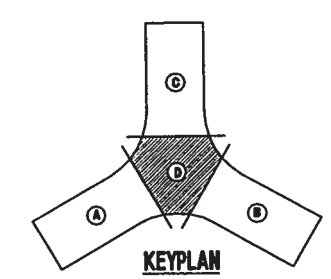

KEYPLAN

0 5 10 15 20
GRAPHIC SCALE
1/8"=1'-0"

DEMOLITION BASEMENT PLAN BLOCK "D"

SCALE: 1/8" = 1'-0"

SHERLOCK, SMITH & ADAMS, INC.
ARCHITECTS - ENGINEERS
MONTGOMERY, ALABAMA

U.S. NAVAL STATION ROOSEVELT ROADS, P.R.
REPAIRS TO NAVAL HOSPITAL
DEMOLITION BASEMENT PLAN BLOCK "D"

CONSTR. CONTR. NO | SPECIFICATION NO. | NAVFAC DRWG. NO. | TF NO. | SHEET ? OF ??

SEAL AREA

ENG. DIV. DIR. | DATE | SATISFACTORY TO: | DATE

DESIGN BY: DUFFEE DRAWN BY: AUTERY
CHK BY: YOUNG APPROVED:

REVISION DESCRIPTION | DATE

DEPARTMENT OF THE NAVY
NAVAL FACILITIES ENGINEERING COMMAND
NAVY PUBLIC WORKS CENTER, JACKSONVILLE, FL

U.S. NAVAL STATION ROOSEVELT ROADS, P.R.
REPAIRS TO NAVAL HOSPITAL
DEMOLITION BASEMENT PLAN BLOCK "D"

NAVFAC (DIV) NO. | PWC (DIV) NO.

PLATE NO.
M1-5

PWC #

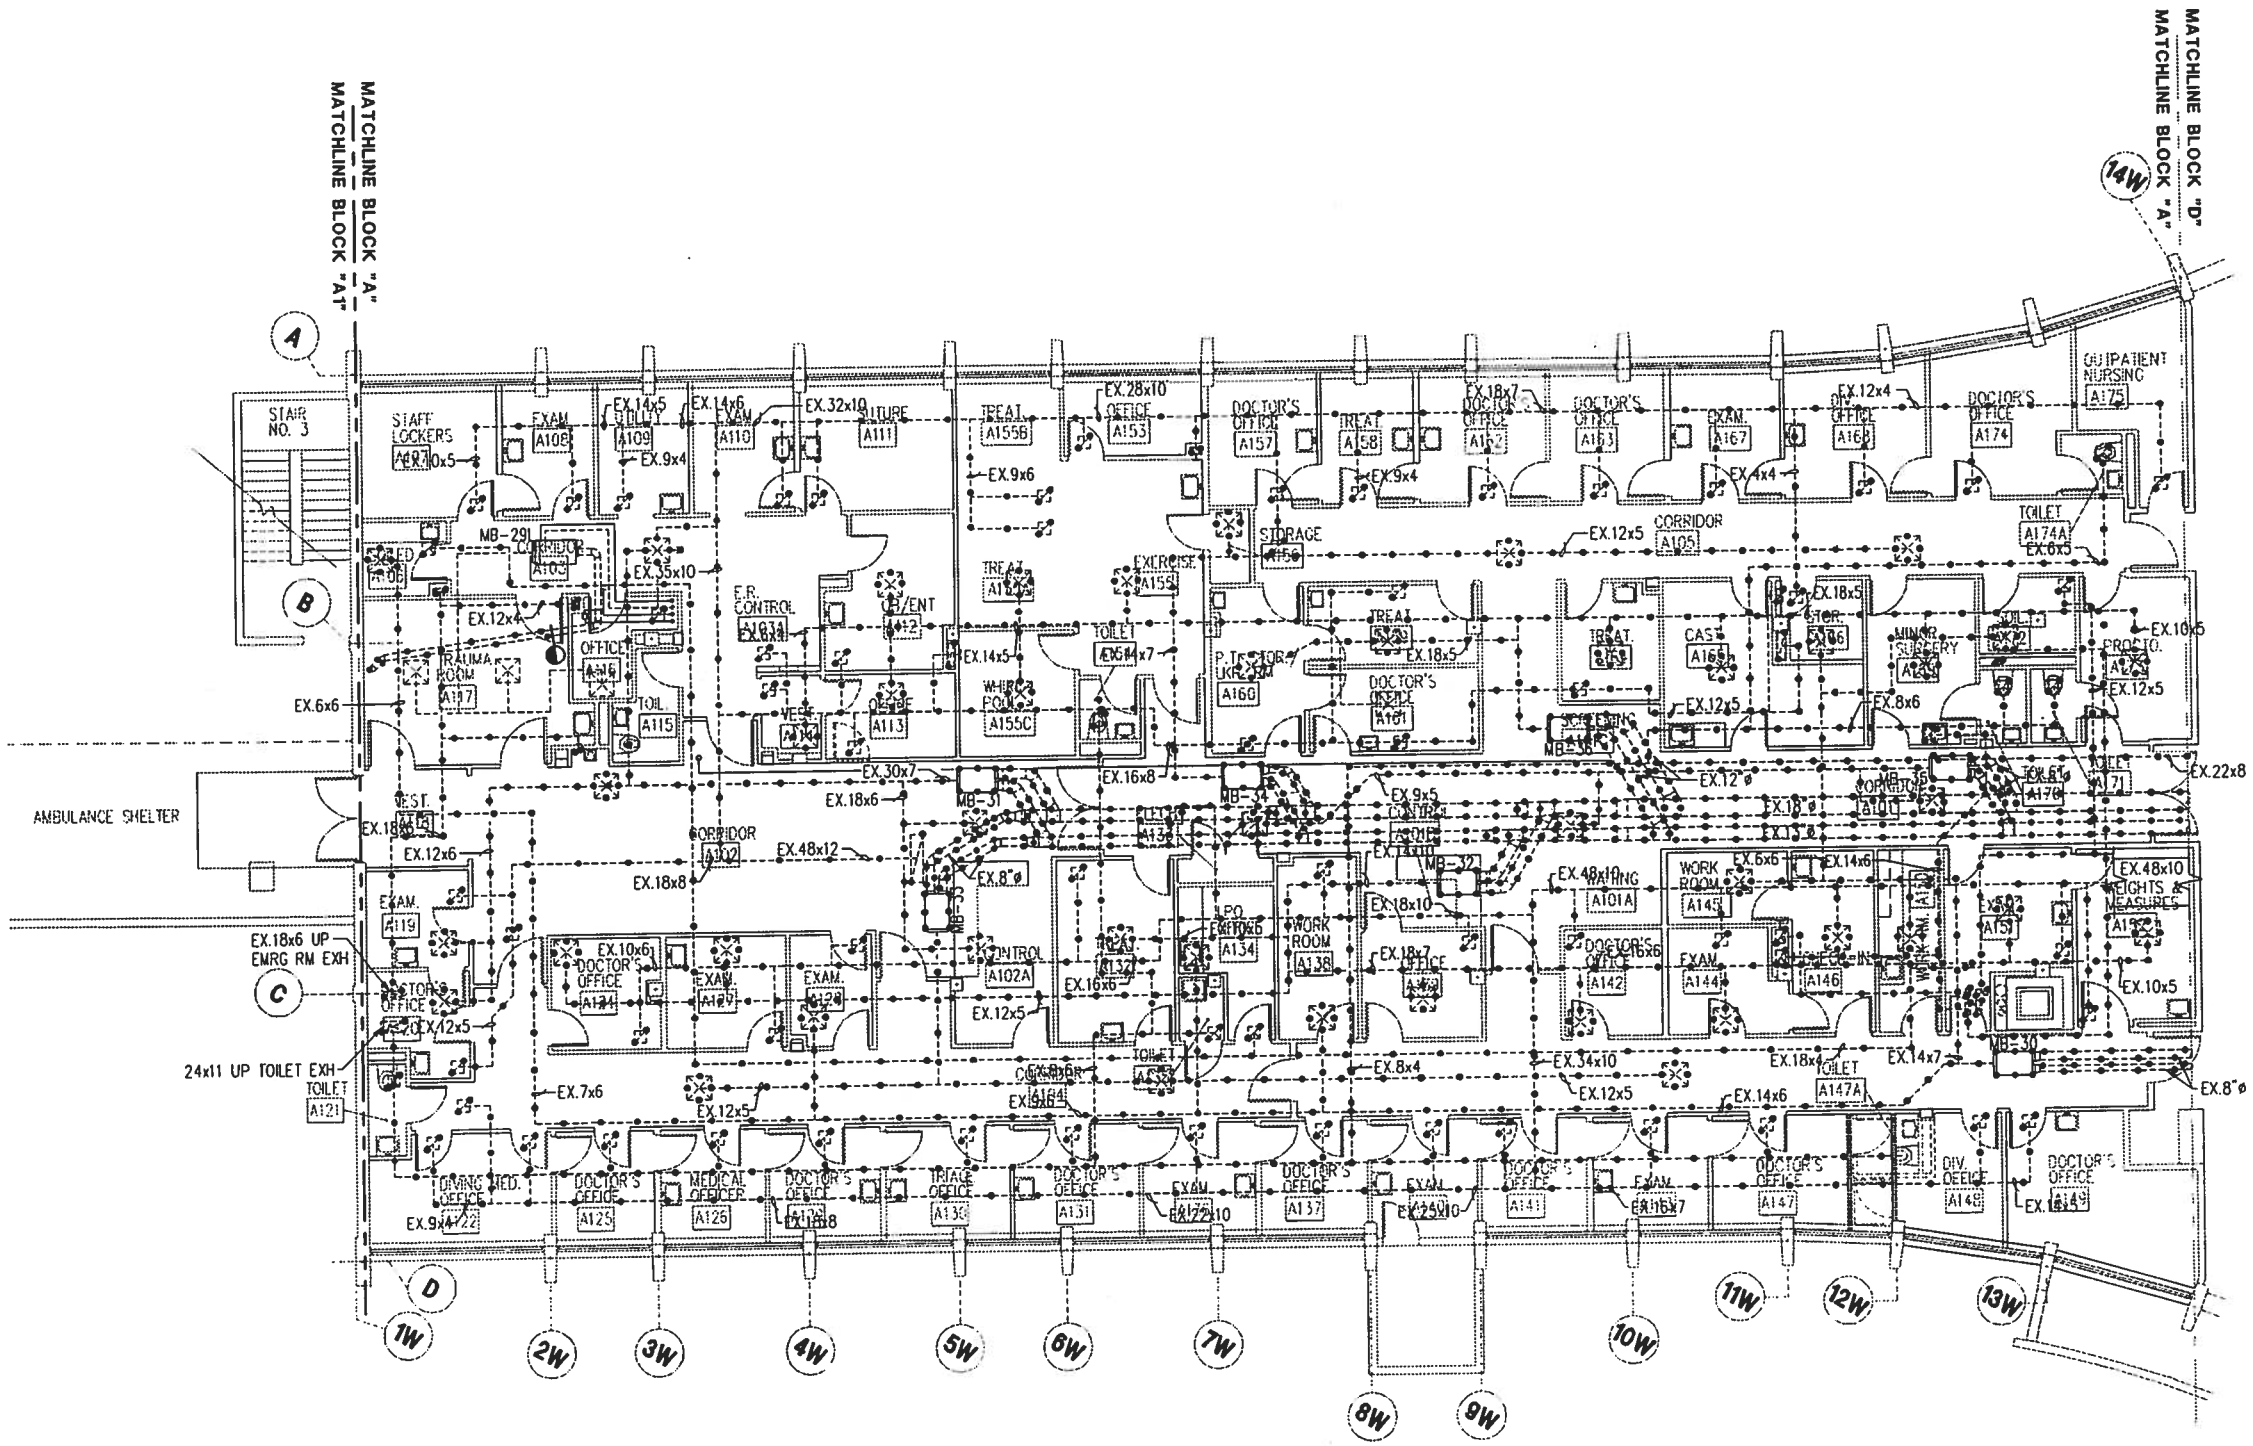

DEMOLITION FIRST FLOOR PLAN BLOCK "A"

SCALE: 1/8" = 1'-0"

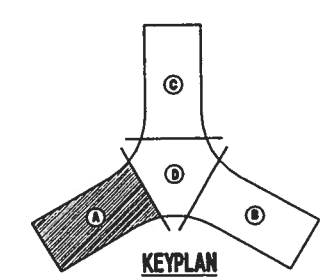

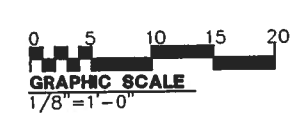

SHERLOCK, SMITH & ADAMS, INC.
ARCHITECTS – ENGINEERS
MONTGOMERY, ALABAMA

U.S. NAVAL STATION ROOSEVELT ROADS, P.R.
REPAIRS TO NAVAL HOSPITAL
DEMOLITION FIRST FLOOR PLAN BLOCK "A"

CONSTR. CONTR. NO. | SPECIFICATION NO. | NAVFAC DRWG. NO. | TF NO | SHEET ? OF ??

SEAL AREA

ENG. OFF. DIR.: DATE:
SATISFACTORY TO: DATE:
DESIGN BY: DUFFEE DRAWN BY: AUTERY
CHK BY: YOUNG APPROVED:

REVISION DESCRIPTION | DATE

DEPARTMENT OF THE NAVY
NAVAL FACILITIES ENGINEERING COMMAND
NAVY PUBLIC WORKS CENTER, JACKSONVILLE, FL
U.S. NAVAL STATION ROOSEVELT ROADS, P.R.
REPAIRS TO NAVAL HOSPITAL
DEMOLITION FIRST FLOOR PLAN BLOCK "A"

PWC DWG. NO. | NAVFAC DWG. NO. | PLATE NO

M1-6

PWC #

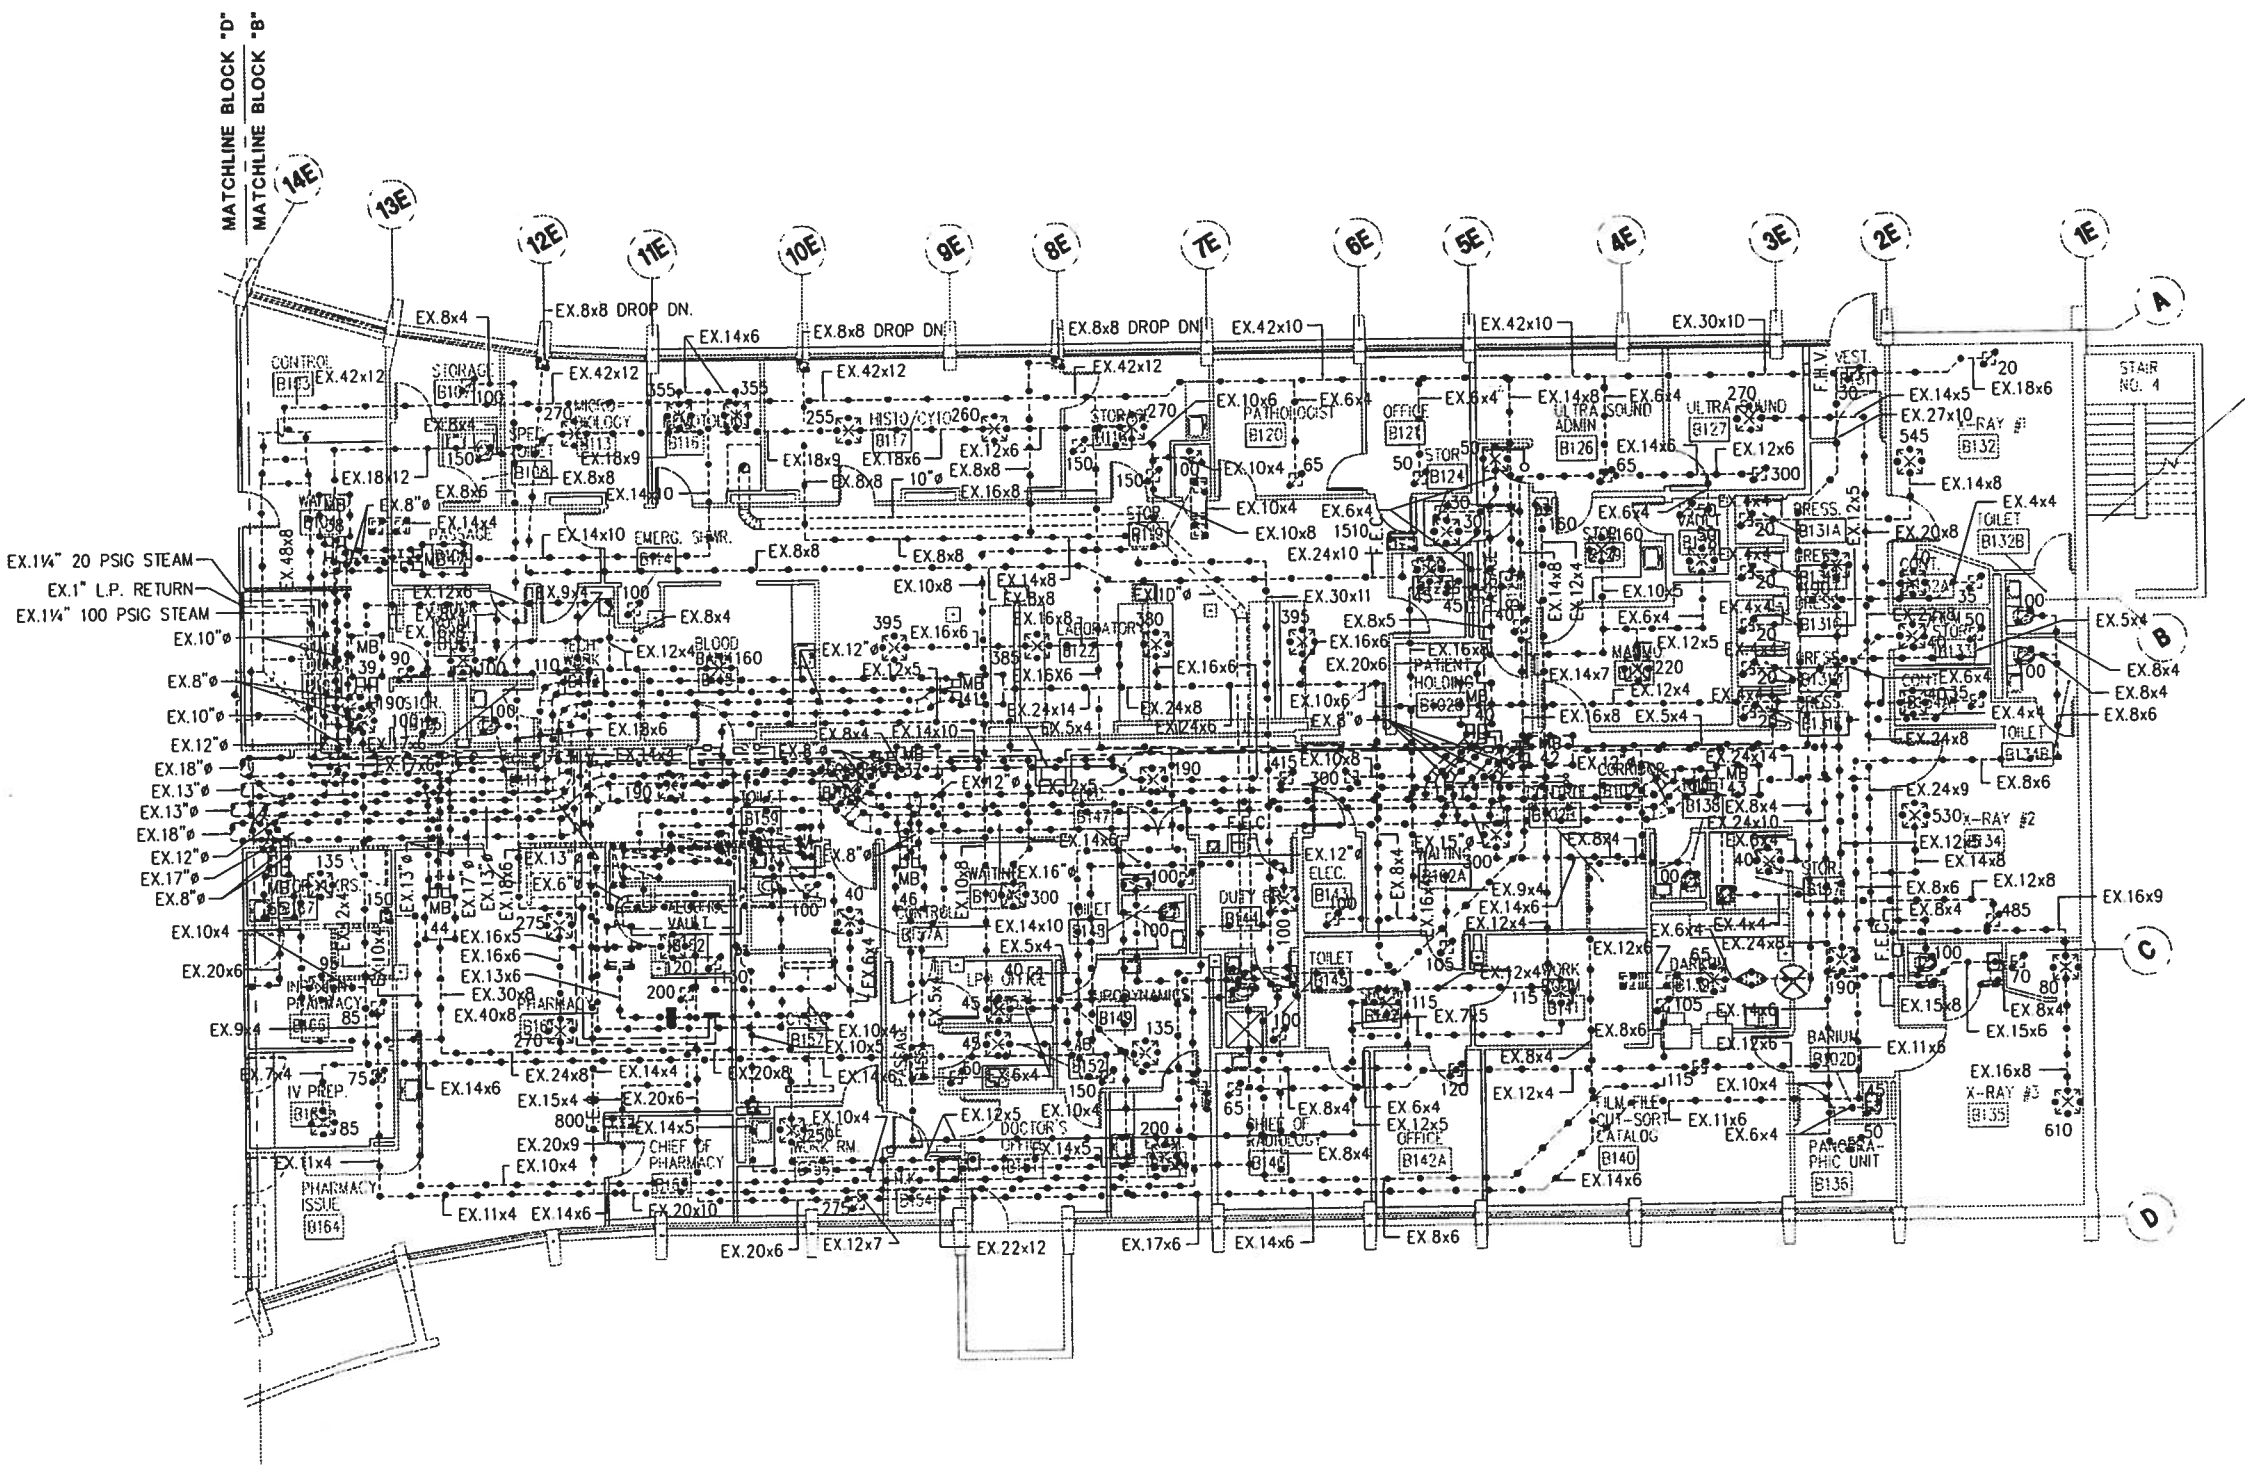

DEMOLITION FIRST FLOOR PLAN BLOCK "B"

SCALE: 1/8" = 1'-0"

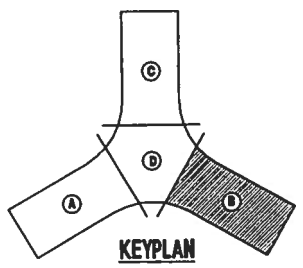

KEYPLAN

0 5 10 15 20

GRAPHIC SCALE
1/8"=1'-0"

SHERLOCK, SMITH & ADAMS, INC.
ARCHITECTS – ENGINEERS
MONTGOMERY, ALABAMA

U.S. NAVAL STATION ROOSEVELT ROADS, P.R.
REPAIRS TO NAVAL HOSPITAL
DEMOLITION FIRST FLOOR PLAN BLOCK "B"

CONSTR. CONTR. NO. | SPECIFICATION NO. | NAVFAC DRWG. NO. | TF NO. | SHEET ? OF ??

SEAL AREA

ENG. DIV. DIR. | DATE | SATISFACTORY TO | DATE

DESIGN BY: DUFFEE DRAWN BY: AUTERY
CHK BY: YOUNG APPROVED:

REVISION DESCRIPTION | DATE

NAVAL FACILITIES ENGINEERING COMMAND
DEPARTMENT OF THE NAVY
NAVY PUBLIC WORKS CENTER, JACKSONVILLE, FL
U.S. NAVAL STATION ROOSEVELT ROADS, P.R.
REPAIRS TO NAVAL HOSPITAL
DEMOLITION FIRST FLOOR PLAN BLOCK "B"

PLATE NO.
M1-7

PWC #

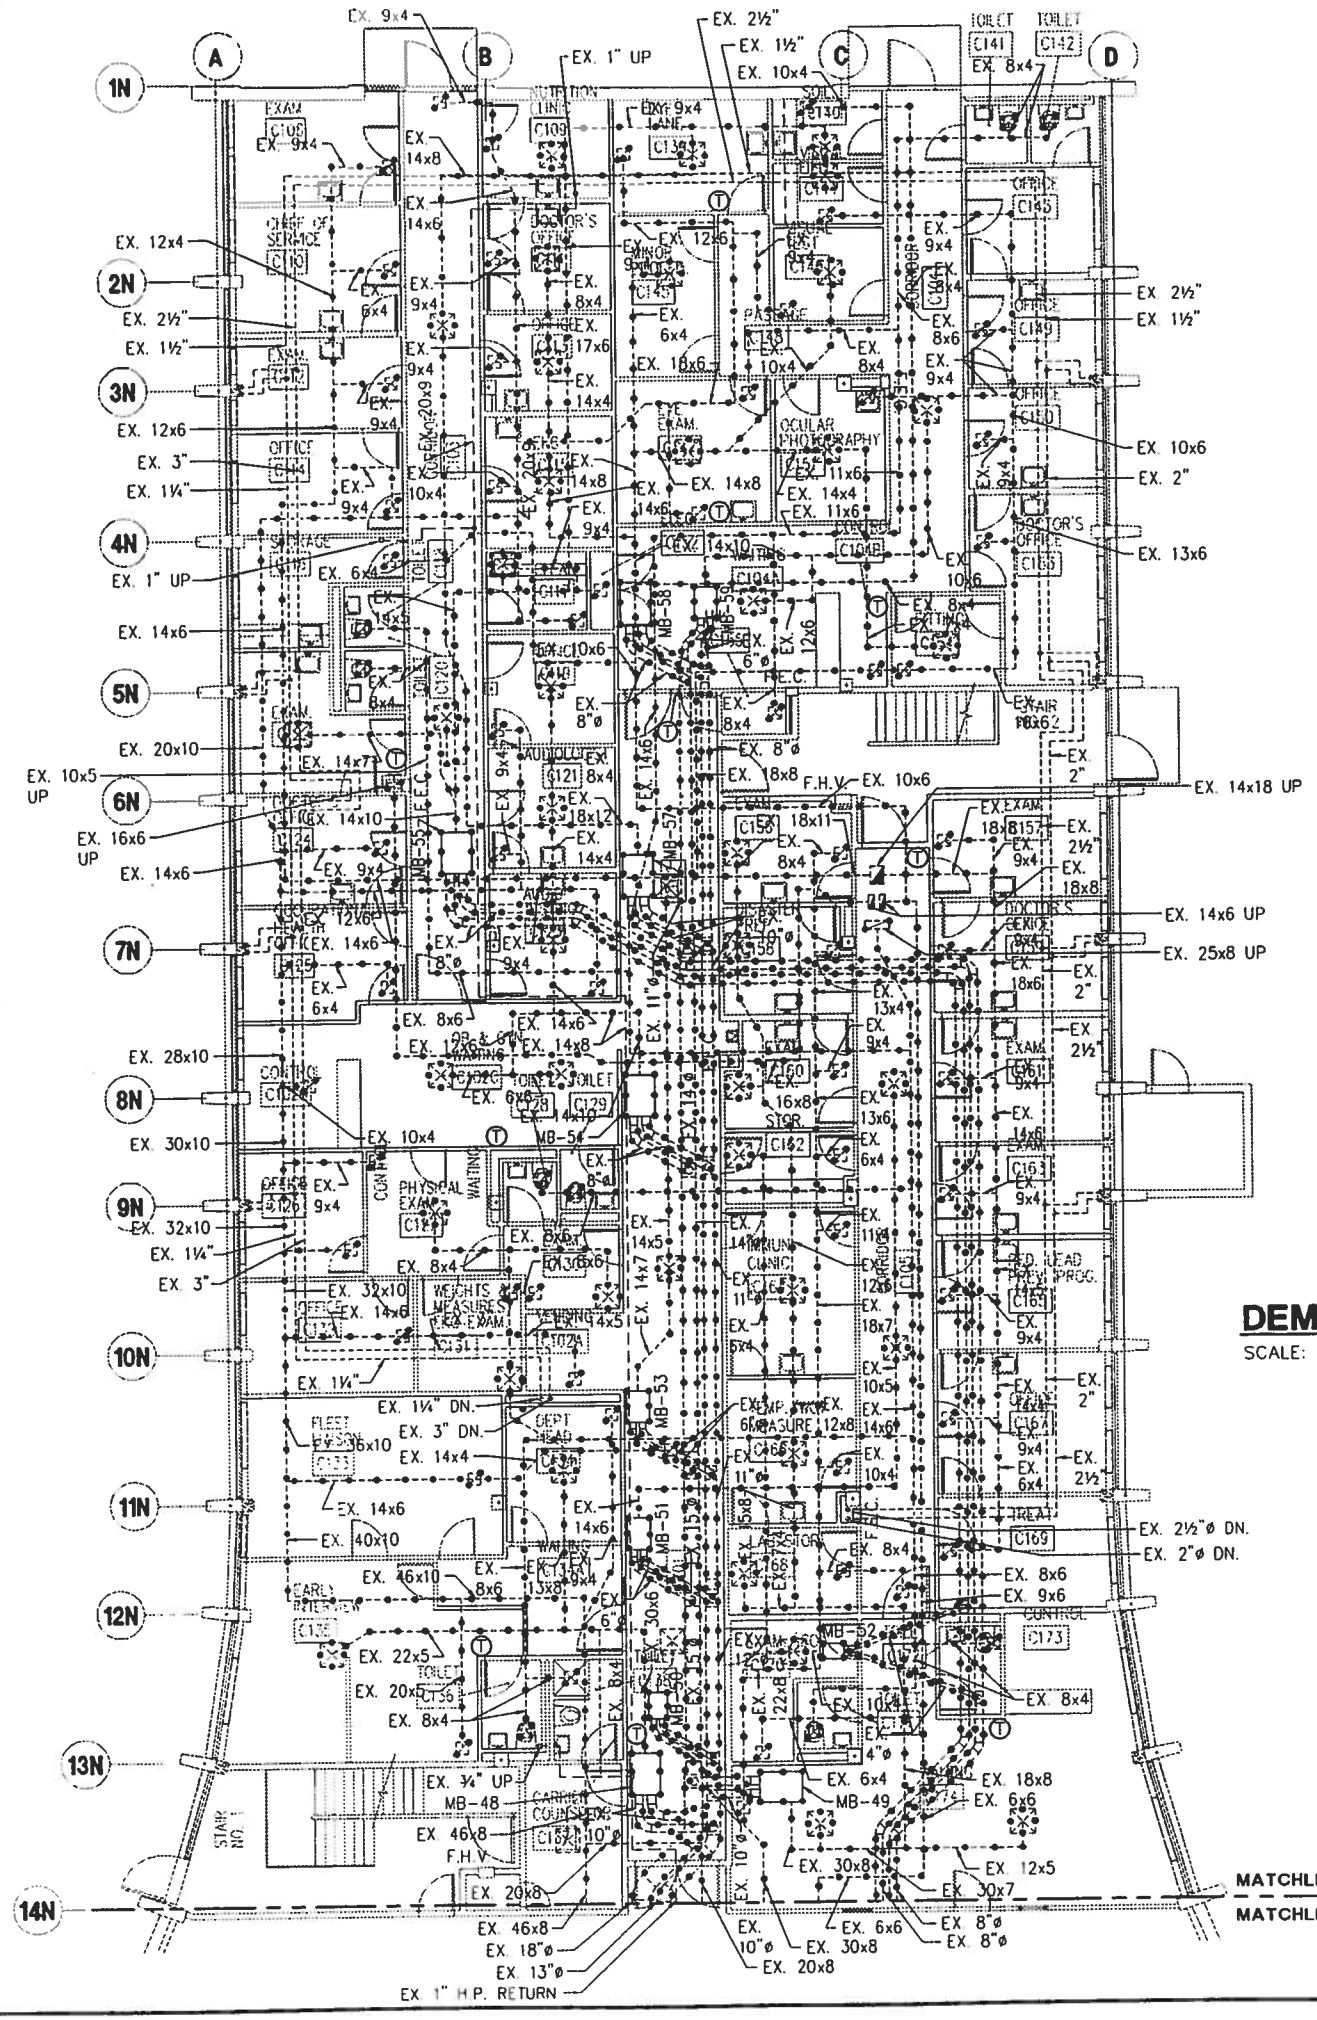

DEMOLITION FIRST FLOOR PLAN BLOCK "C"

SCALE: 1/8" = 1'-0"

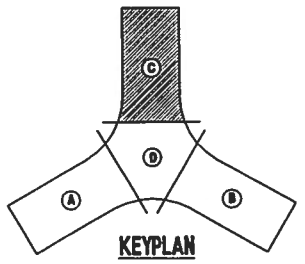

KEYPLAN

GRAPHIC SCALE
1/8" = 1'-0"

SHERLOCK, SMITH & ADAMS, INC.
ARCHITECTS - ENGINEERS
MONTGOMERY, ALABAMA

U.S. NAVAL STATION ROOSEVELT ROADS, P.R.
REPAIRS TO NAVAL HOSPITAL
DEMOLITION FIRST FLOOR PLAN BLOCK "C"

CONSTR. CONTR NO. | SPECIFICATION NO. | NAVFAC DWG. NO. | TF NO | SHEET ? OF ??

PWC #

SEAL AREA

DESIGN BY: DUFFEE DRAWN BY: AUTERY
CHK BY: YOUNG APPROVED:

DATE | REVISION DESCRIPTION

DEPARTMENT OF THE NAVY
NAVY PUBLIC WORKS CENTER, JACKSONVILLE, FL
NAVAL FACILITIES ENGINEERING COMMAND
U.S. NAVAL STATION ROOSEVELT ROADS, P.R.
REPAIRS TO NAVAL HOSPITAL
DEMOLITION FIRST FLOOR PLAN BLOCK "C"

PLATE NO. M1-8

PWC DWG. NO. | NAVFAC DWG. NO. | CONTR. CONTR. NO.

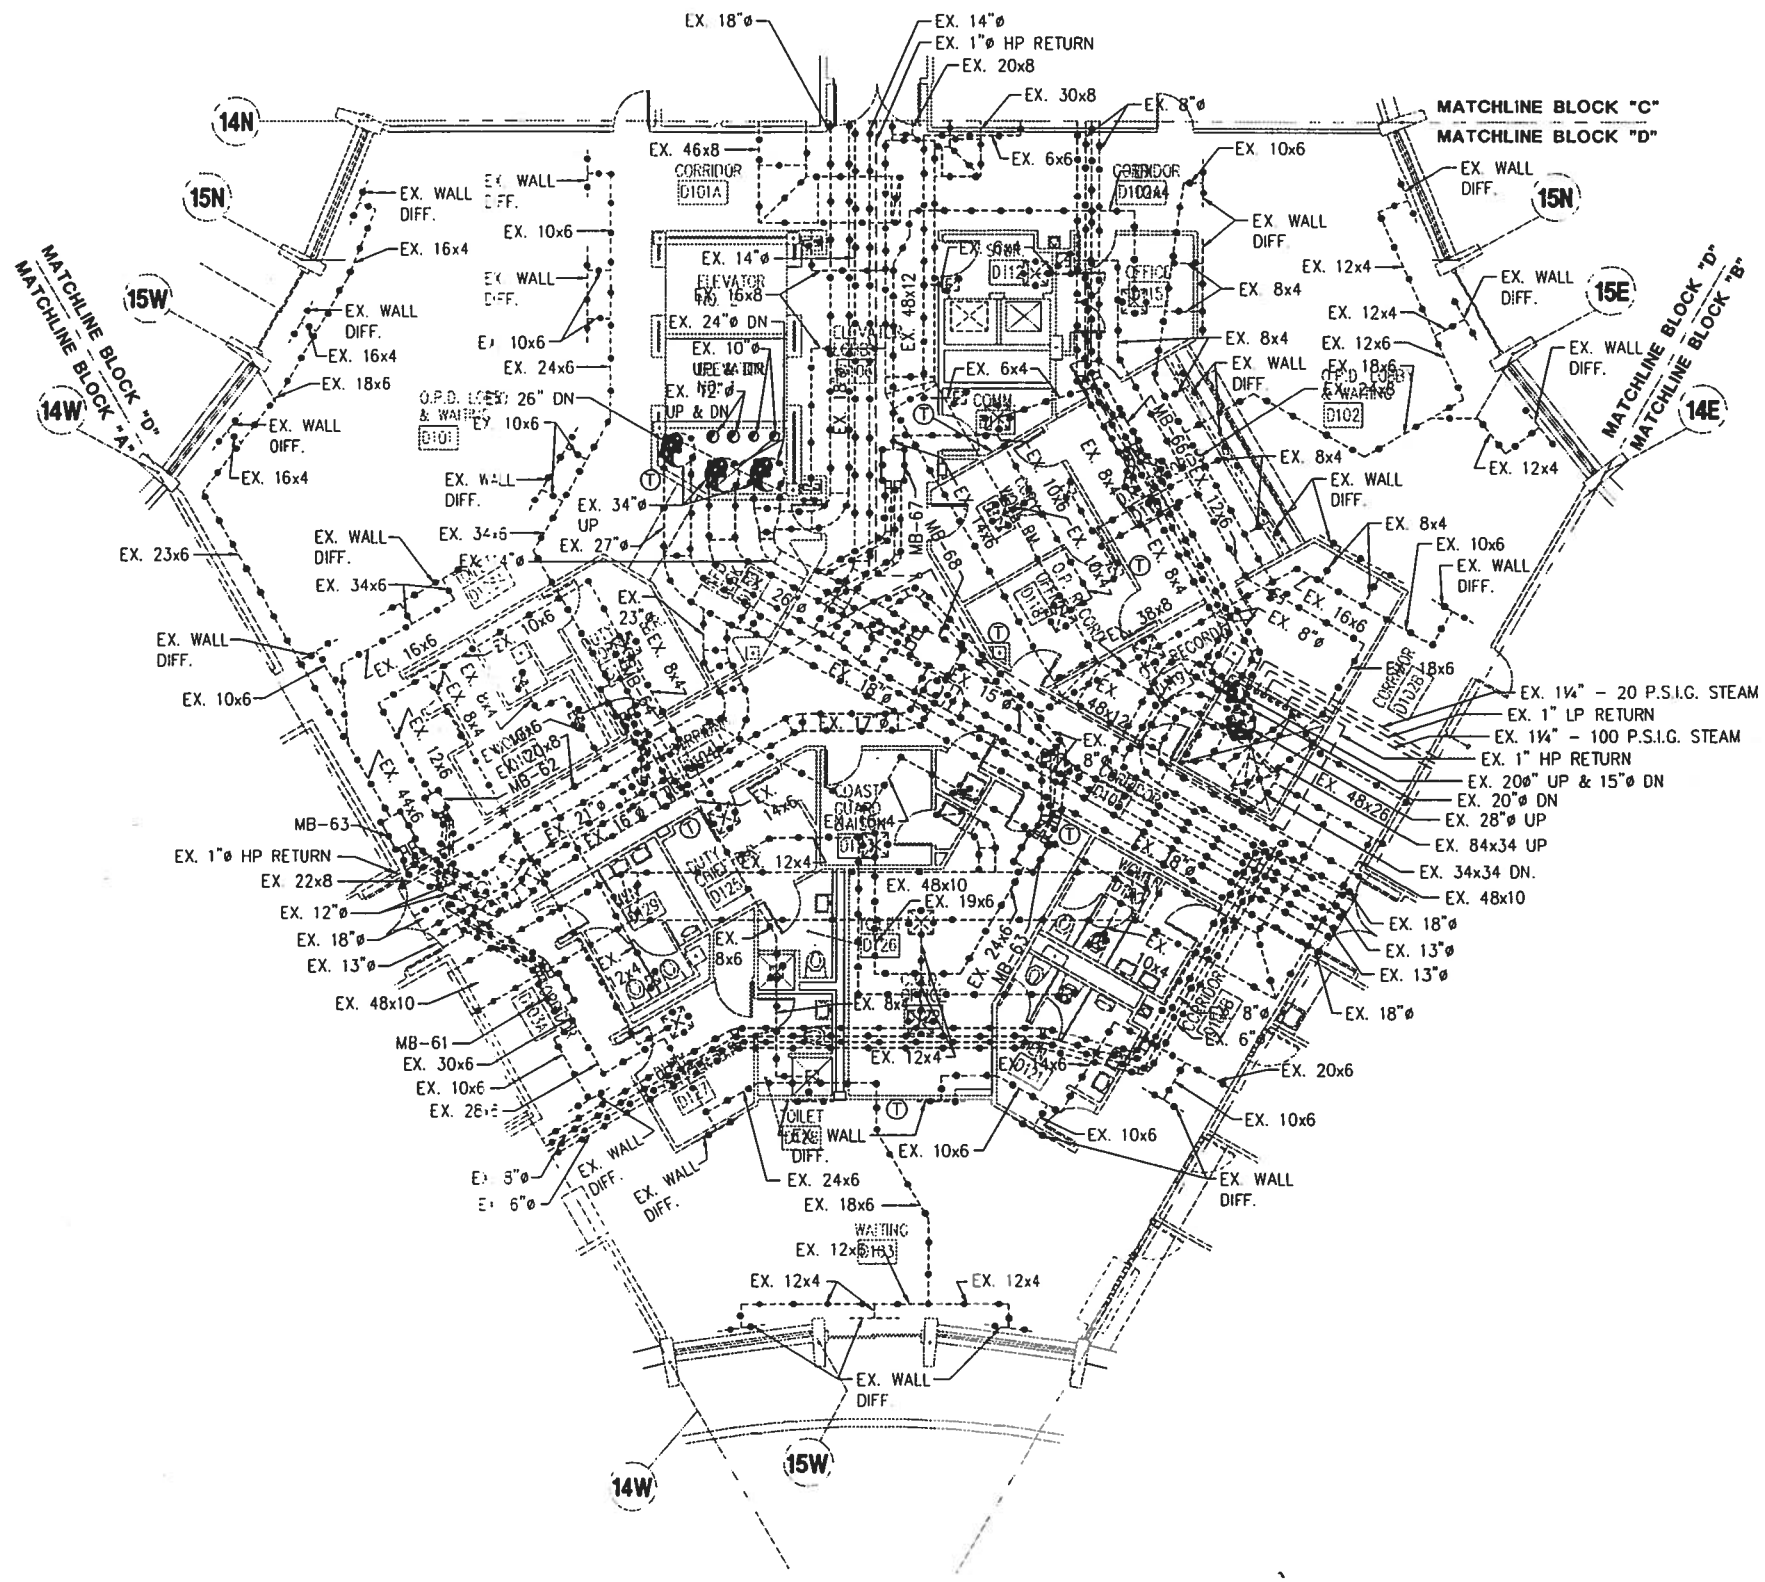

DEMOLITION FIRST FLOOR PLAN BLOCK "D"

SCALE: 1/8" = 1'-0"

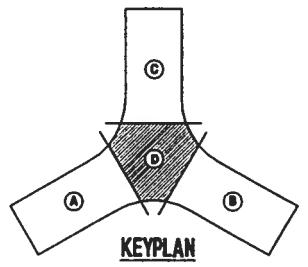

KEYPLAN

0 5 10 15 20

GRAPHIC SCALE
1/8"=1'-0"

SHERLOCK, SMITH & ADAMS, INC.
ARCHITECTS – ENGINEERS
MONTGOMERY, ALABAMA

U.S. NAVAL STATION ROOSEVELT ROADS, P.R.
REPAIRS TO NAVAL HOSPITAL
DEMOLITION FIRST FLOOR PLAN BLOCK "D"

CONSTR. CONTR. NO. | SPECIFICATION NO. | NAVFAC DRWG NO. | TF NO. | SHEET ? OF ??

SEAL AREA

ENG. DIV. DIR.: DATE: SATISFACTORY TO: DATE:

DESIGN BY: DUFFEE DRAWN BY: AUTERY

REVISION DESCRIPTION | DATE

NAVAL FACILITIES ENGINEERING COMMAND
DEPARTMENT OF THE NAVY
NAVY PUBLIC WORKS CENTER, JACKSONVILLE, FL

U.S. NAVAL STATION ROOSEVELT ROADS, P.R.
REPAIRS TO NAVAL HOSPITAL
DEMOLITION FIRST FLOOR PLAN BLOCK "D"

PLATE NO.
M1-9

CONSTR. CONTR. NO. | NAVFAC DRWG. NO. | PWC DWG. NO.

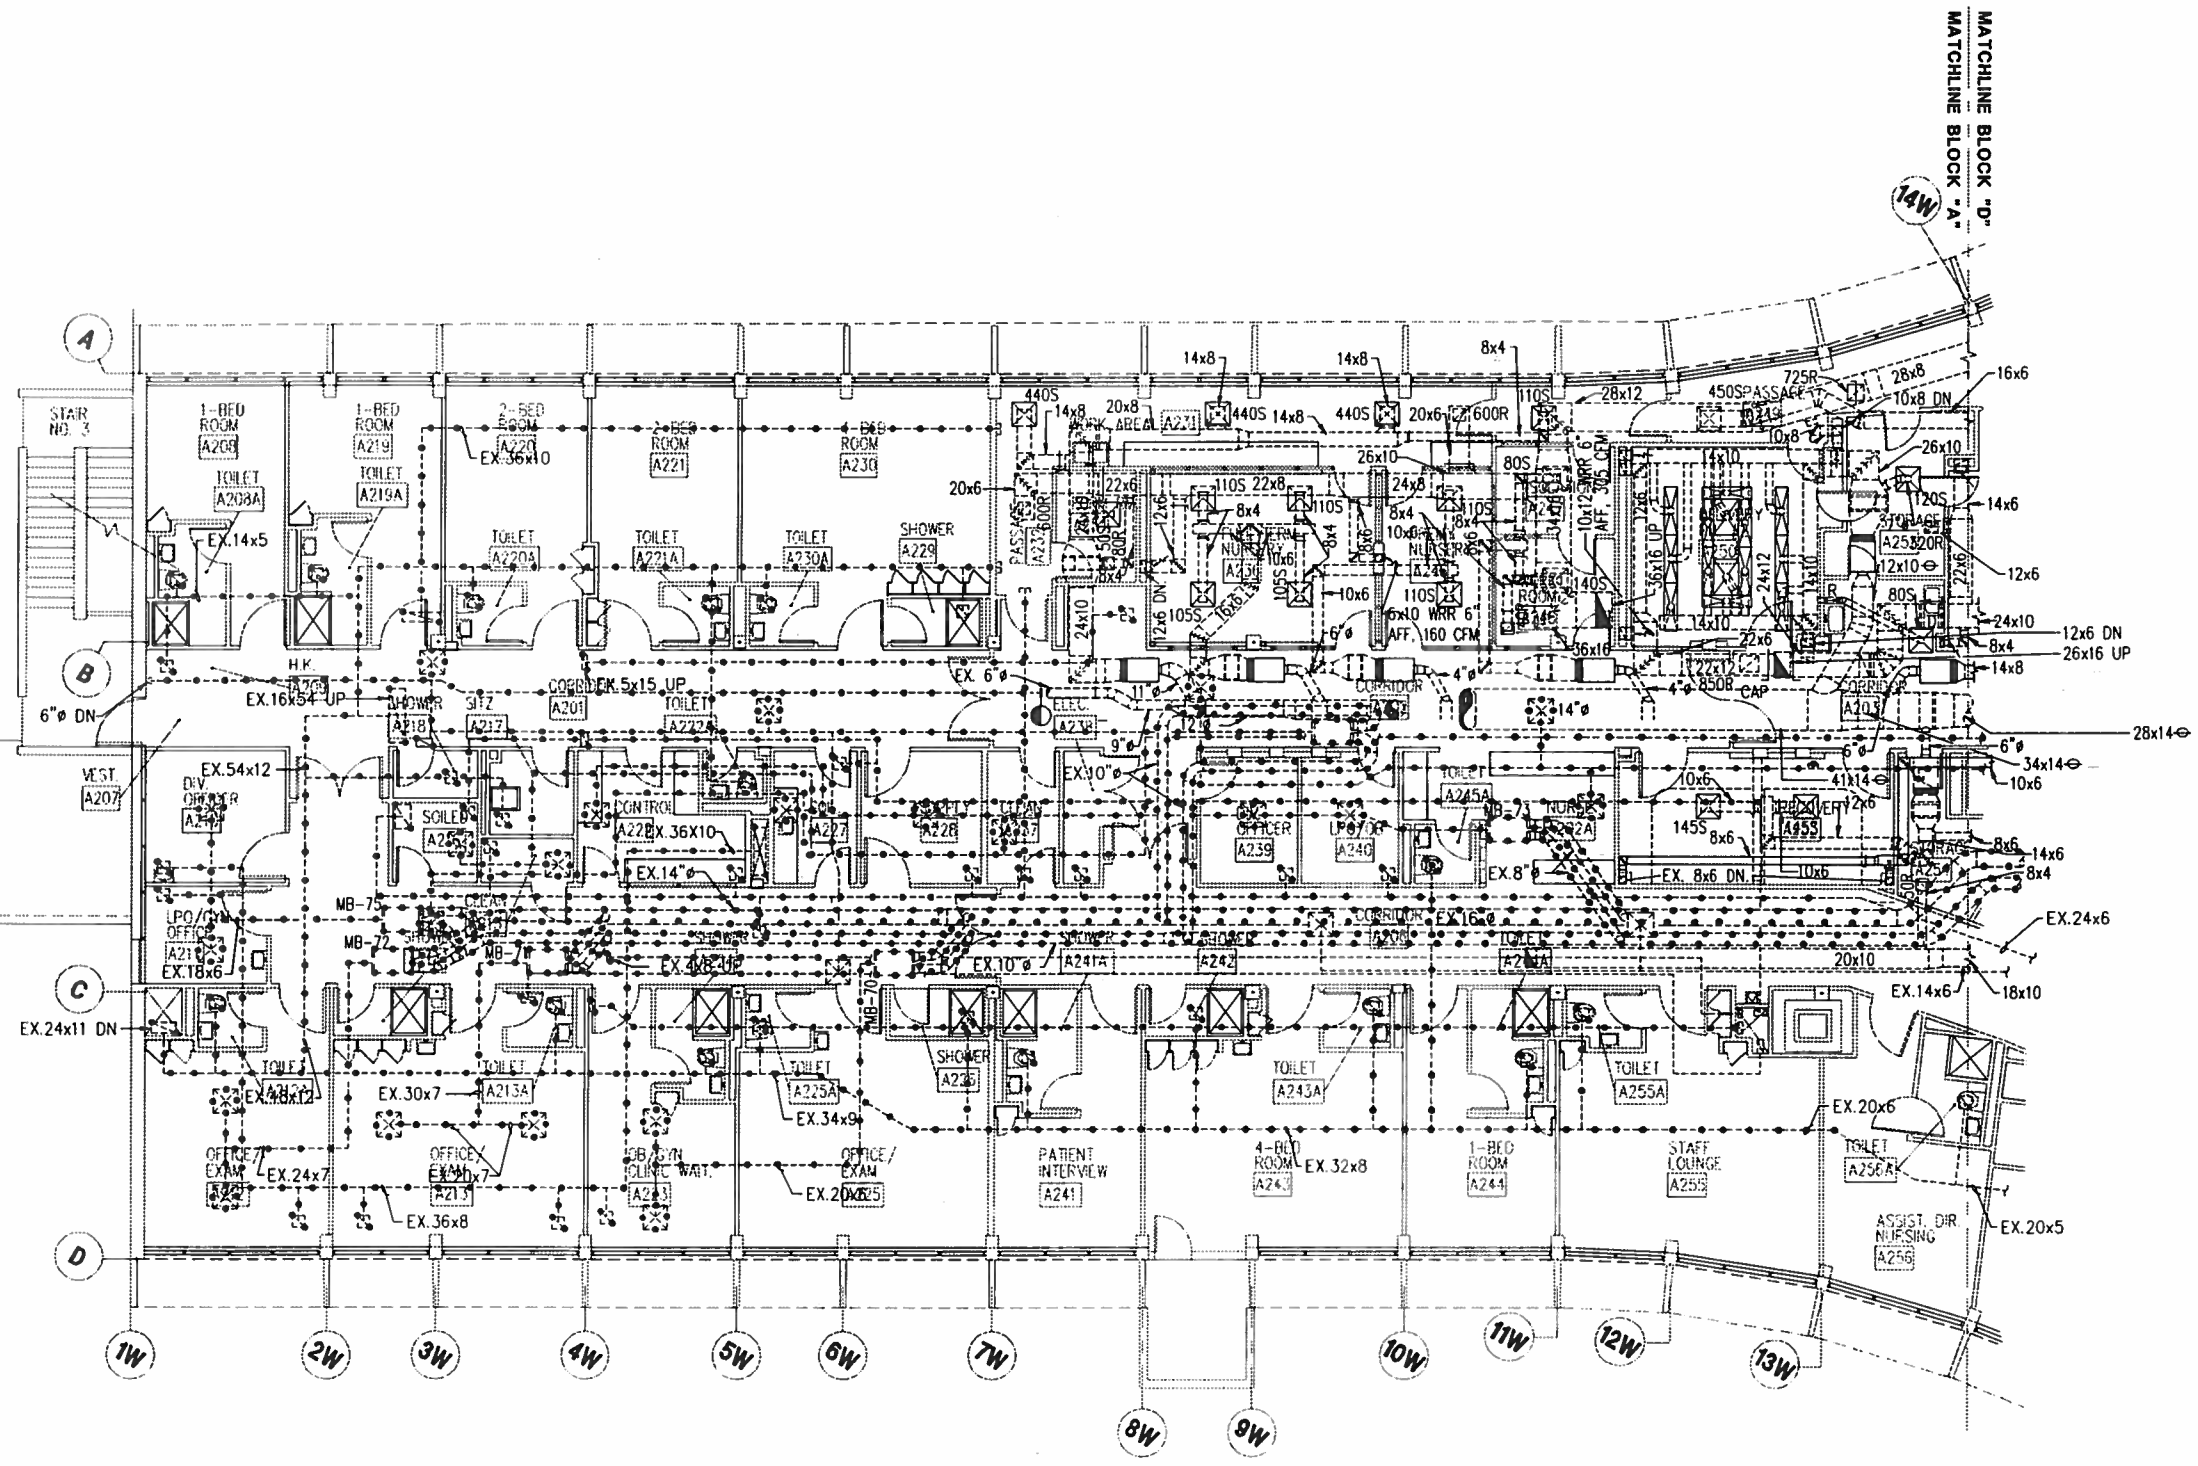

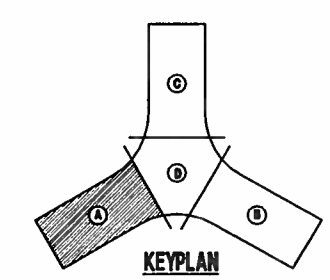

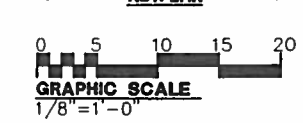

DEMOLITION SECOND FLOOR PLAN BLOCK "A"

SCALE: 1/8" = 1'-0"

P:\95-123\ME\123M0110.dwg, (48|96), 04/10/96 at 13:50:48 by WINGARD_M

SHERLOCK, SMITH & ADAMS, INC.
ARCHITECTS - ENGINEERS
MONTGOMERY, ALABAMA

U.S. NAVAL STATION ROOSEVELT ROADS, P.R.
REPAIRS TO NAVAL HOSPITAL
DEMOLITION SECOND FLOOR PLAN BLOCK "A"

CONSTR. CONTR. NO. | SPECIFICATION NO. | NAVFAC DRWG. NO. | TF NO. | SHEET ? OF ??

SEAL AREA

ENG. DIV. DIR.: DATE:
SATISFACTORY TO: DATE:
DESIGN BY: DUFFEE DRAWN BY: JOINER

REVISION DESCRIPTION | DATE

NAVAL FACILITIES ENGINEERING COMMAND
DEPARTMENT OF THE NAVY
NAVY PUBLIC WORKS CENTER, JACKSONVILLE, FL
U.S. NAVAL STATION ROOSEVELT ROADS, P.R.
REPAIRS TO NAVAL HOSPITAL
DEMOLITION SECOND FLOOR PLAN BLOCK "A"

PLATE NO.
M1-10

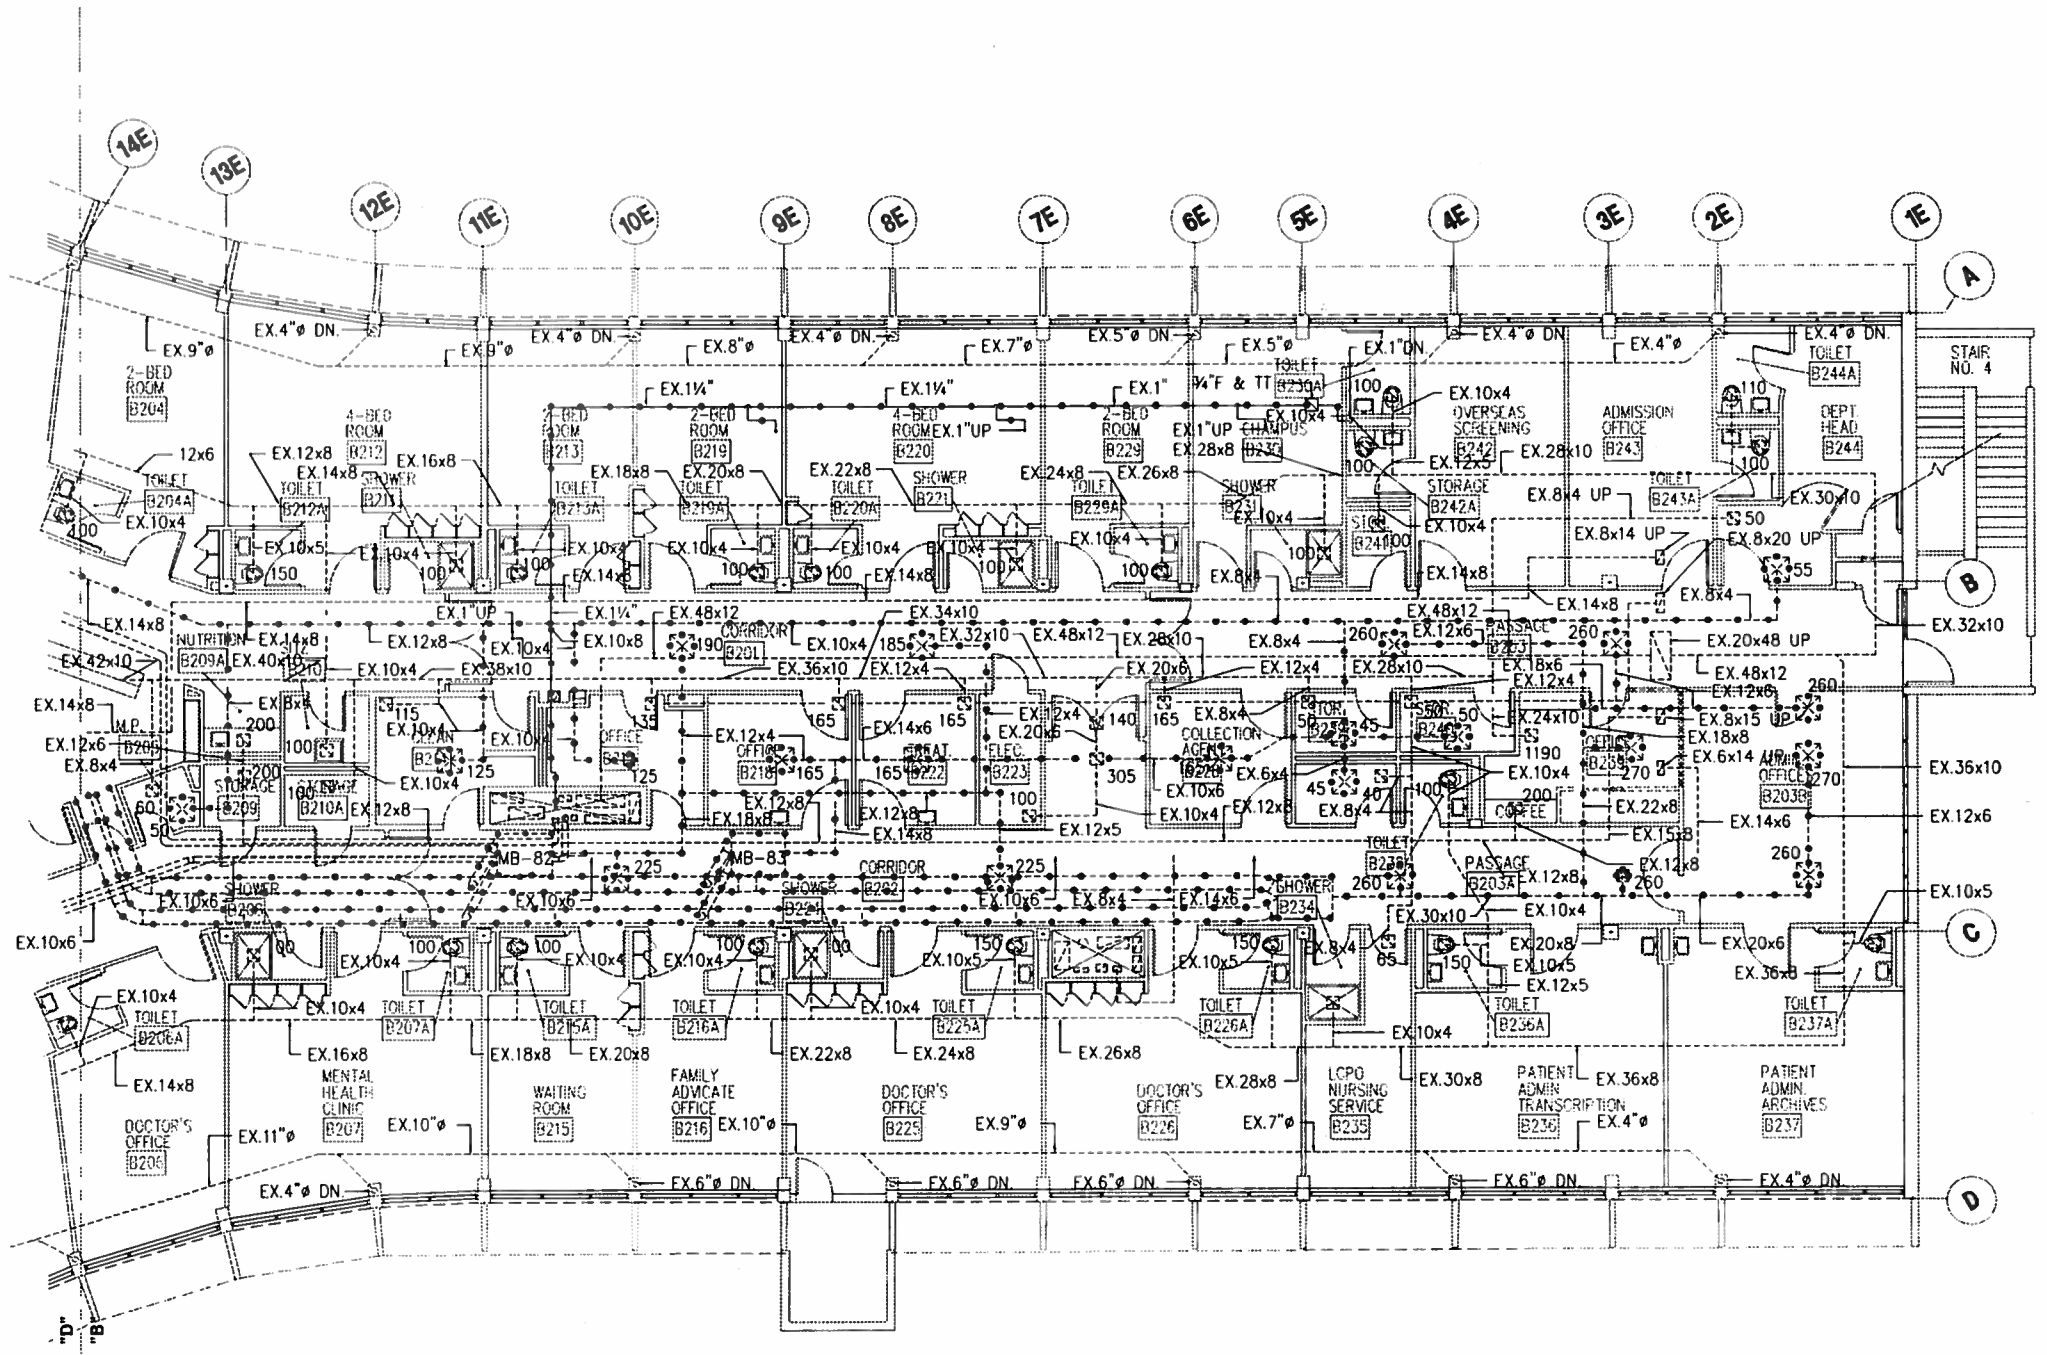

DEMOLITION SECOND FLOOR PLAN BLOCK "B"

SCALE: 1/8" = 1'-0"

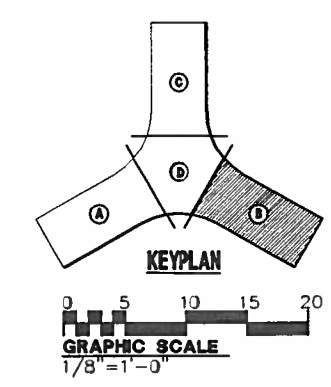

P:\95-123\ME\123M0111.dwg, (48|96), 04/15/95 at 10:10:04 by WINGARD_M

SHERLOCK, SMITH & ADAMS, INC.
ARCHITECTS - ENGINEERS
MONTGOMERY, ALABAMA

U.S. NAVAL STATION ROOSEVELT ROADS, P.R.
REPAIRS TO NAVAL HOSPITAL
DEMOLITION SECOND FLOOR PLAN BLOCK "B"

CONSTR. CONTR. NO | SPECIFICATION NO. | NAVFAC DRWG. NO. | TF NO | SHEET ? OF ??

SEAL AREA

ENG. DIV. DIR.: DATE:
SATISFACTORY TO: DATE:
DESIGN BY: ??? DRAWN BY: ???
CHK BY: ??? APPROVED:

REVISION DESCRIPTION | DATE

NAVAL FACILITIES ENGINEERING COMMAND
DEPARTMENT OF THE NAVY
NAVY PUBLIC WORKS CENTER, JACKSONVILLE, FL
U.S. NAVAL STATION ROOSEVELT ROADS, P.R.
REPAIRS TO NAVAL HOSPITAL
DEMOLITION SECOND FLOOR PLAN BLOCK "B"

PWC DWG. NO. | NAVFAC DWG. NO. | PLATE NO

M1-11

PWC #

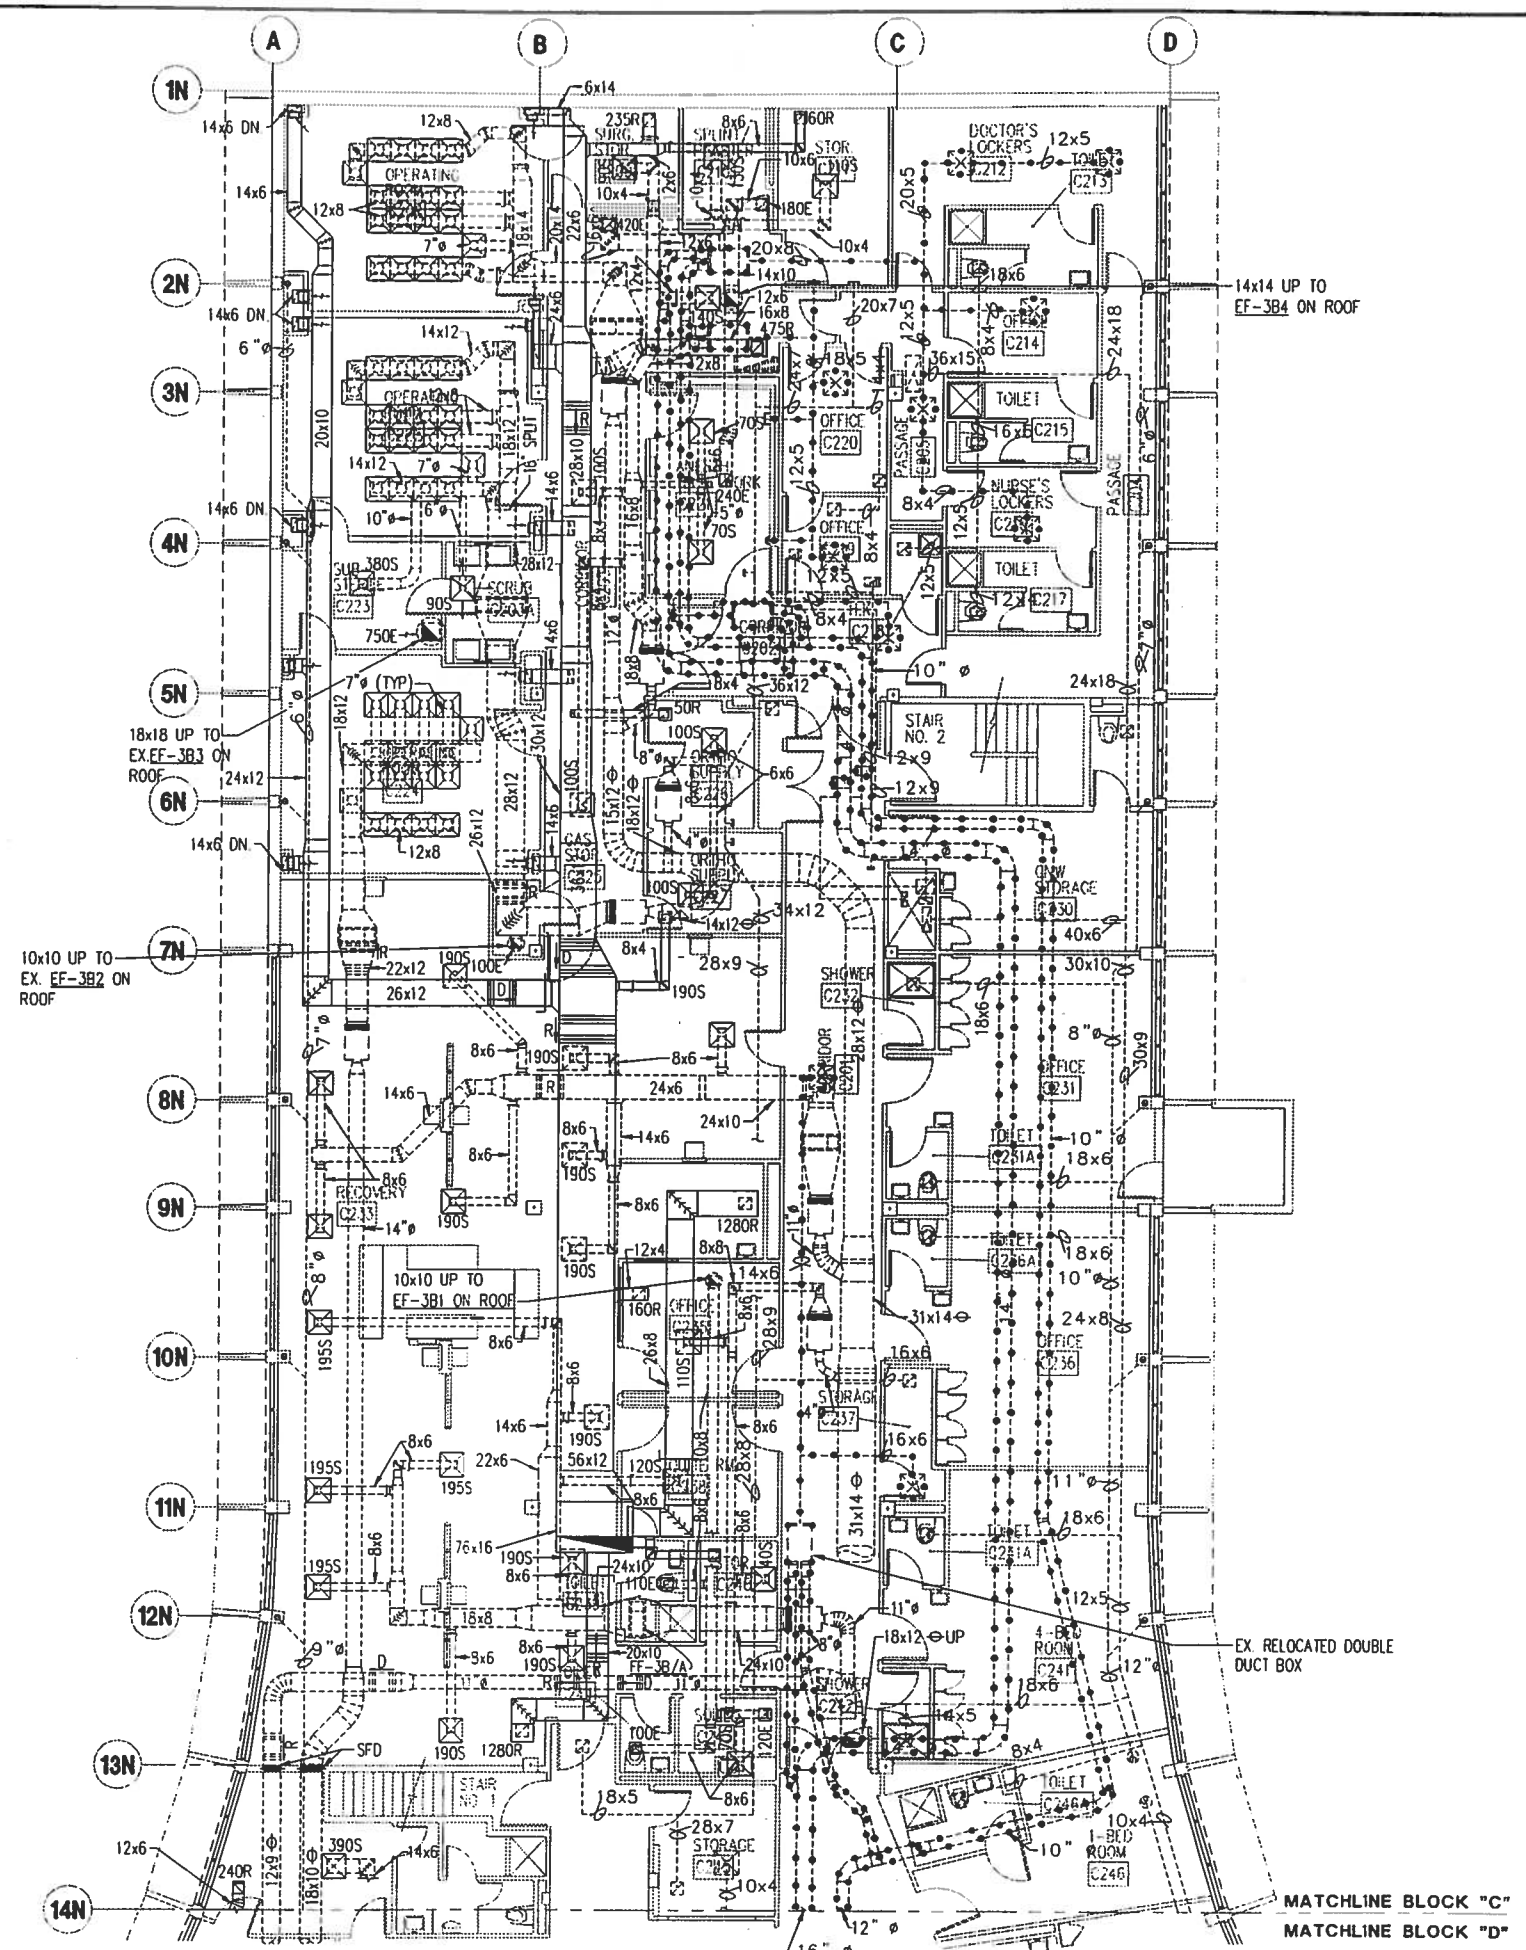

DEMOLITION SECOND FLOOR PLAN BLOCK "C"

SCALE: 1/8" = 1'-0"

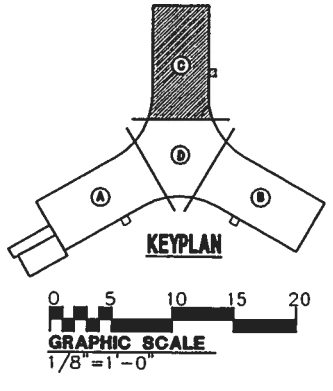

P:\95-123\ME\123M0112.dwg, (48|96), 04/09/96 at 08:46:52 by WINGARD_M

SHERLOCK, SMITH & ADAMS, INC.
ARCHITECTS - ENGINEERS
MONTGOMERY, ALABAMA

U.S. NAVAL STATION ROOSEVELT ROADS, P.R.
REPAIRS TO NAVAL HOSPITAL
DEMOLITION SECOND FLOOR PLAN BLOCK "C"

CONSTR. CONTR. NO. | SPECIFICATION NO. | NAVFAC DRWG. NO. | TF NO.
SHEET ? OF ??

SEAL AREA

DAC. DIV. DIR.: DATE:
SATISFACTORY TO: DATE:

DESIGN BY: DUNCAN DRAWN BY: WINGARD

DATE	REVISION DESCRIPTION

NAVAL FACILITIES ENGINEERING COMMAND
DEPARTMENT OF THE NAVY
NAVY PUBLIC WORKS CENTER, JACKSONVILLE, FL
U.S. NAVAL STATION ROOSEVELT ROADS, P.R.
REPAIRS TO NAVAL HOSPITAL
DEMOLITION SECOND FLOOR PLAN BLOCK "C"

PLATE NO.
M1-12

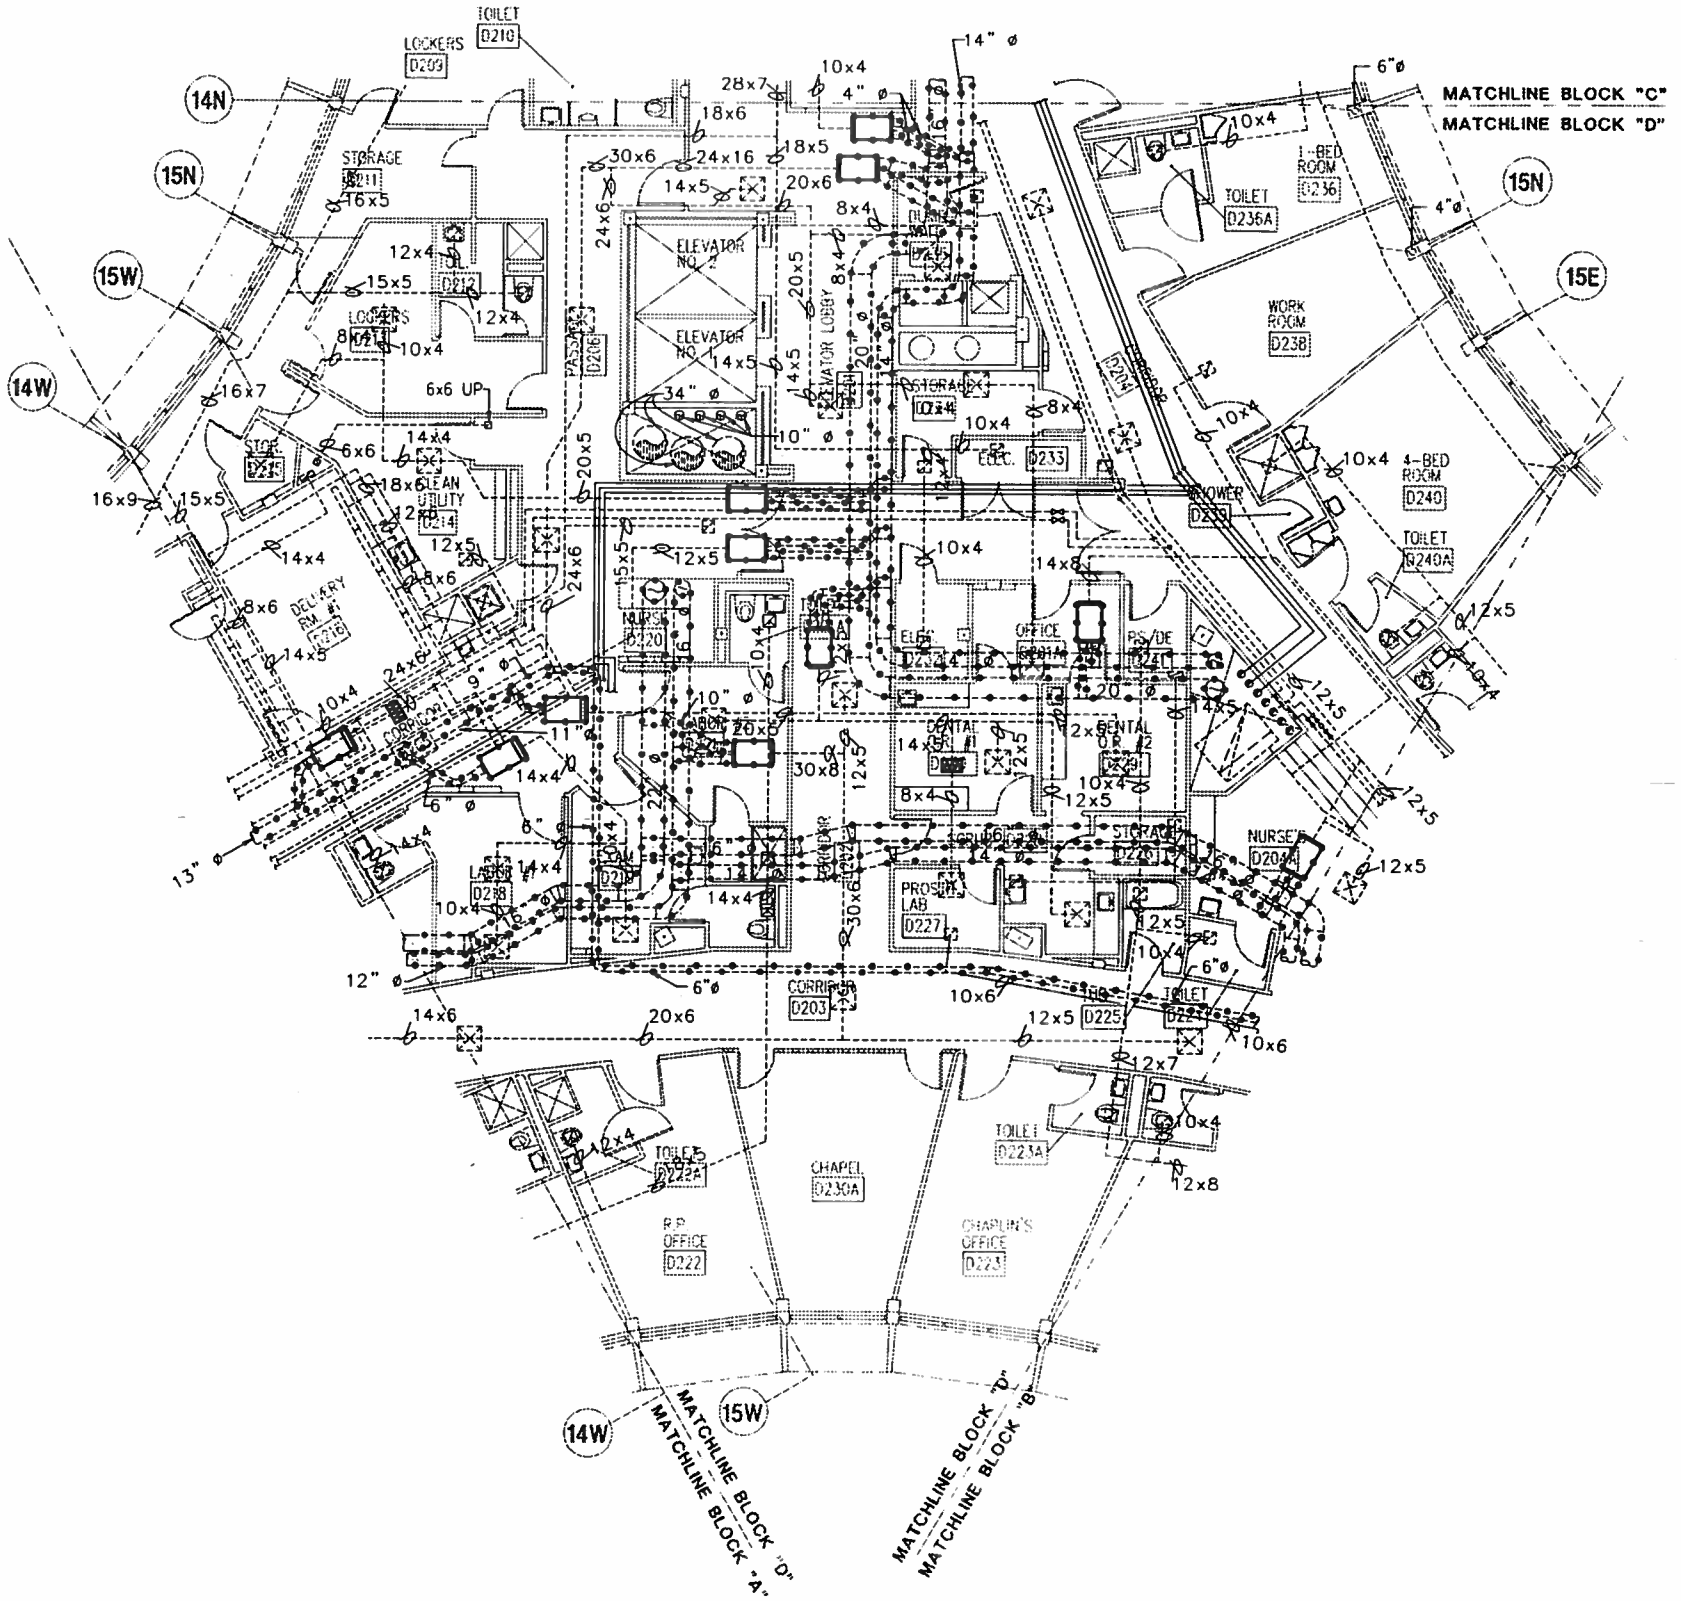

DEMOLITION SECOND FLOOR PLAN BLOCK "D"

SCALE: 1/8" = 1'-0"

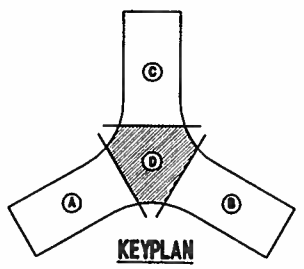

KEYPLAN

0 5 10 15 20

GRAPHIC SCALE
1/8"=1'-0"

P:\95-123\WE\123M0113.dwg, (48|96), 04/09/96 at 09:51:20 by WINGARD_M

SHERLOCK, SMITH & ADAMS, INC.
ARCHITECTS - ENGINEERS
MONTGOMERY, ALABAMA

U.S. NAVAL STATION ROOSEVELT ROADS, P.R.
REPAIRS TO NAVAL HOSPITAL
DEMOLITION SECOND FLOOR PLAN BLOCK "D"

CONSTR. CONTR. NO. | SPECIFICATION NO. | NAVFAC DRWG NO. | TF NO. | SHEET ? OF ??

SEAL AREA

ENG. DIV. DIR.: DATE:
SATISFACTORY TO: DATE:
DESIGN BY: DRAFTED DRAWN BY: REVISED

DATE | REVISION DESCRIPTION

DEPARTMENT OF THE NAVY
NAVY PUBLIC WORKS CENTER, JACKSONVILLE, FL
NAVAL FACILITIES ENGINEERING COMMAND
U.S. NAVAL STATION ROOSEVELT ROADS, P.R.
REPAIRS TO NAVAL HOSPITAL
DEMOLITION SECOND FLOOR PLAN BLOCK "D"

PLATE NO.
M1-13

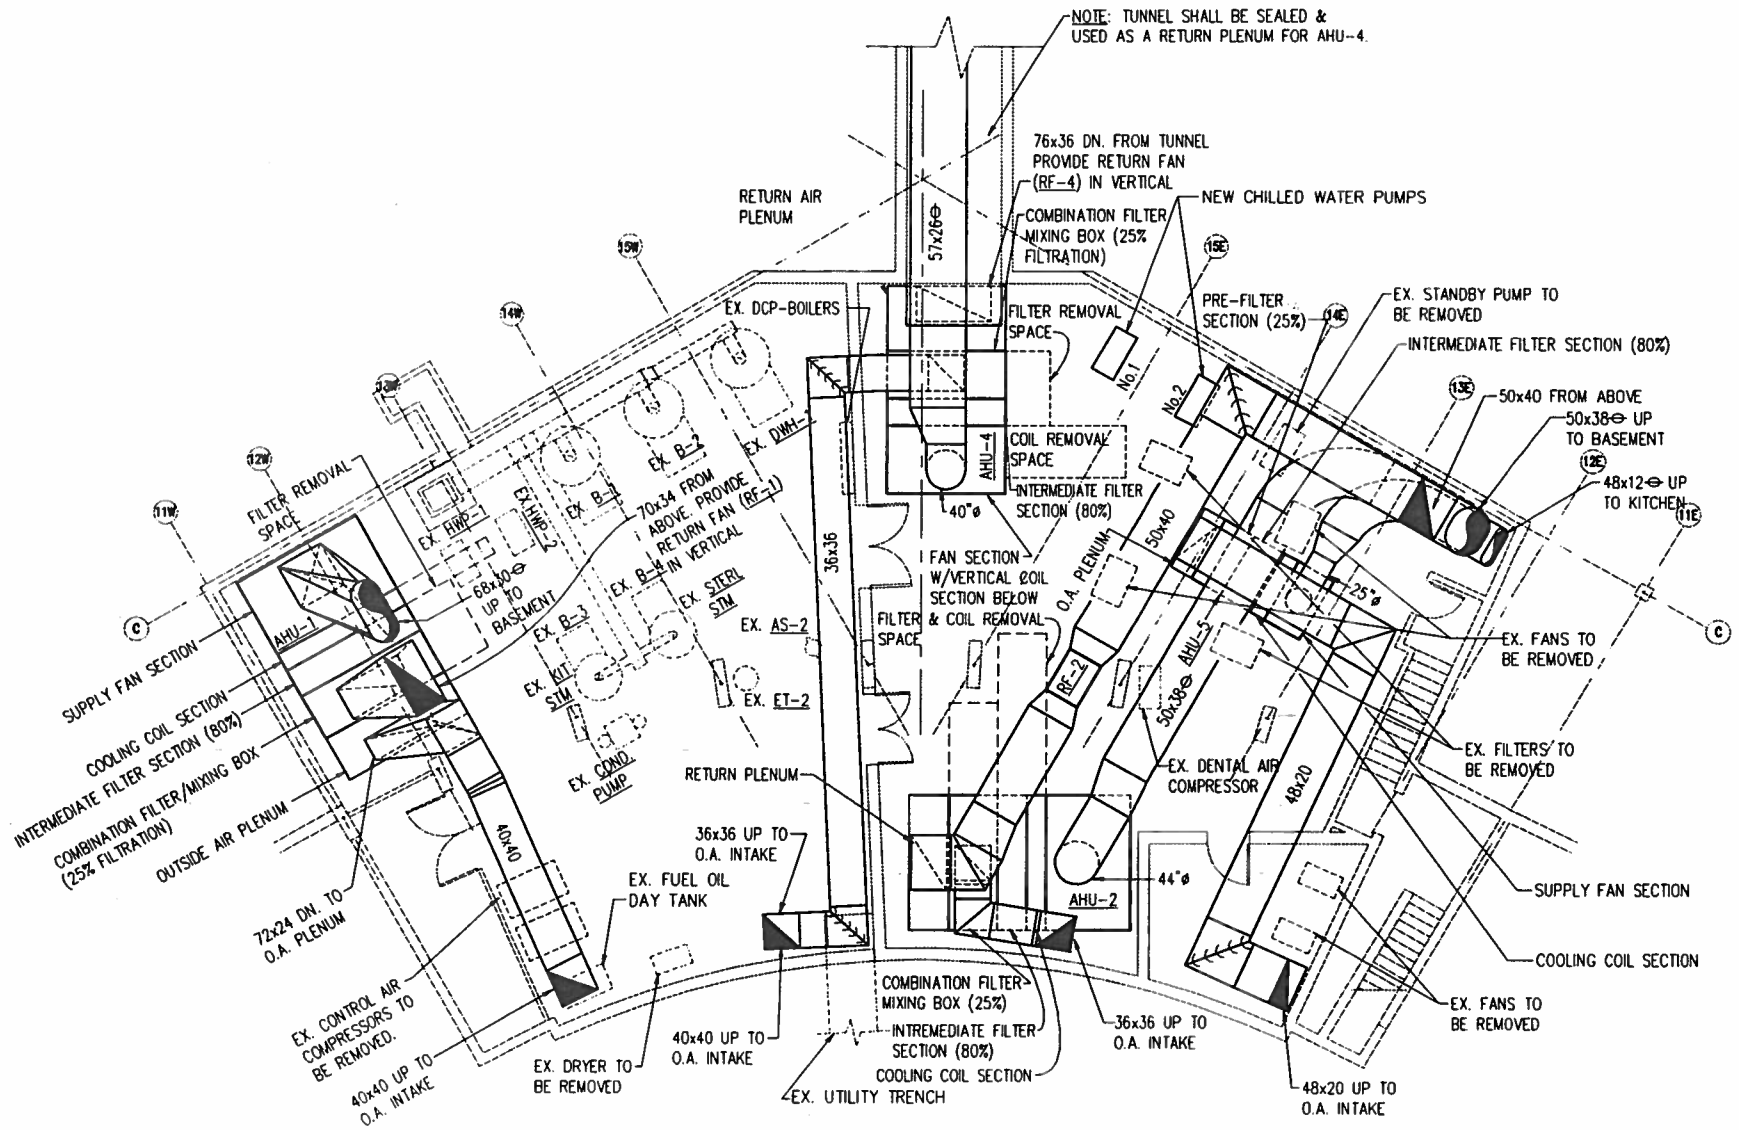

RENOVATION SUB-BASEMENT PLAN

SCALE: 1/8"=1'-0"

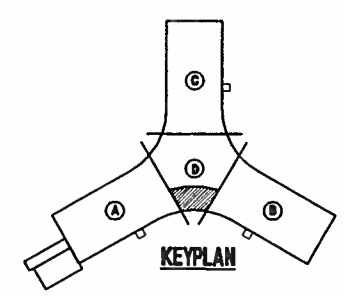

0 5 10 15 20

GRAPHIC SCALE

1/8"=1'-0"

SHERLOCK, SMITH & ADAMS, INC.
ARCHITECTS - ENGINEERS
MONTGOMERY, ALABAMA

U.S. NAVAL STATION ROOSEVELT ROADS, P.R.

REPAIRS TO NAVAL HOSPITAL

RENOVATION SUB-BASEMENT PLAN

CONSTR. CONTR. NO. | SPECIFICATION NO. | NAVFAC DRWG. NO. | TF NO. | SHEET ? OF ??

SEAL AREA

DWG. CK. DR.: DATE: SATISFACTORY TO: DATE:

DESIGN BY: McDONALD DRAWN BY: JOHNER
CHK BY: VYNUK APPROVED:

DATE	REVISION DESCRIPTION

DEPARTMENT OF THE NAVY — NAVAL FACILITIES ENGINEERING COMMAND

NAVY PUBLIC WORKS CENTER, JACKSONVILLE, FL

U.S. NAVAL STATION ROOSEVELT ROADS, P.R.

REPAIRS TO NAVAL HOSPITAL

RENOVATION SUB-BASEMENT PLAN

PWC DWG. NO. | NAVFAC DWG. NO. | CONSTR. CONTR. NO.

PLATE NO.

M2-1

PWC #

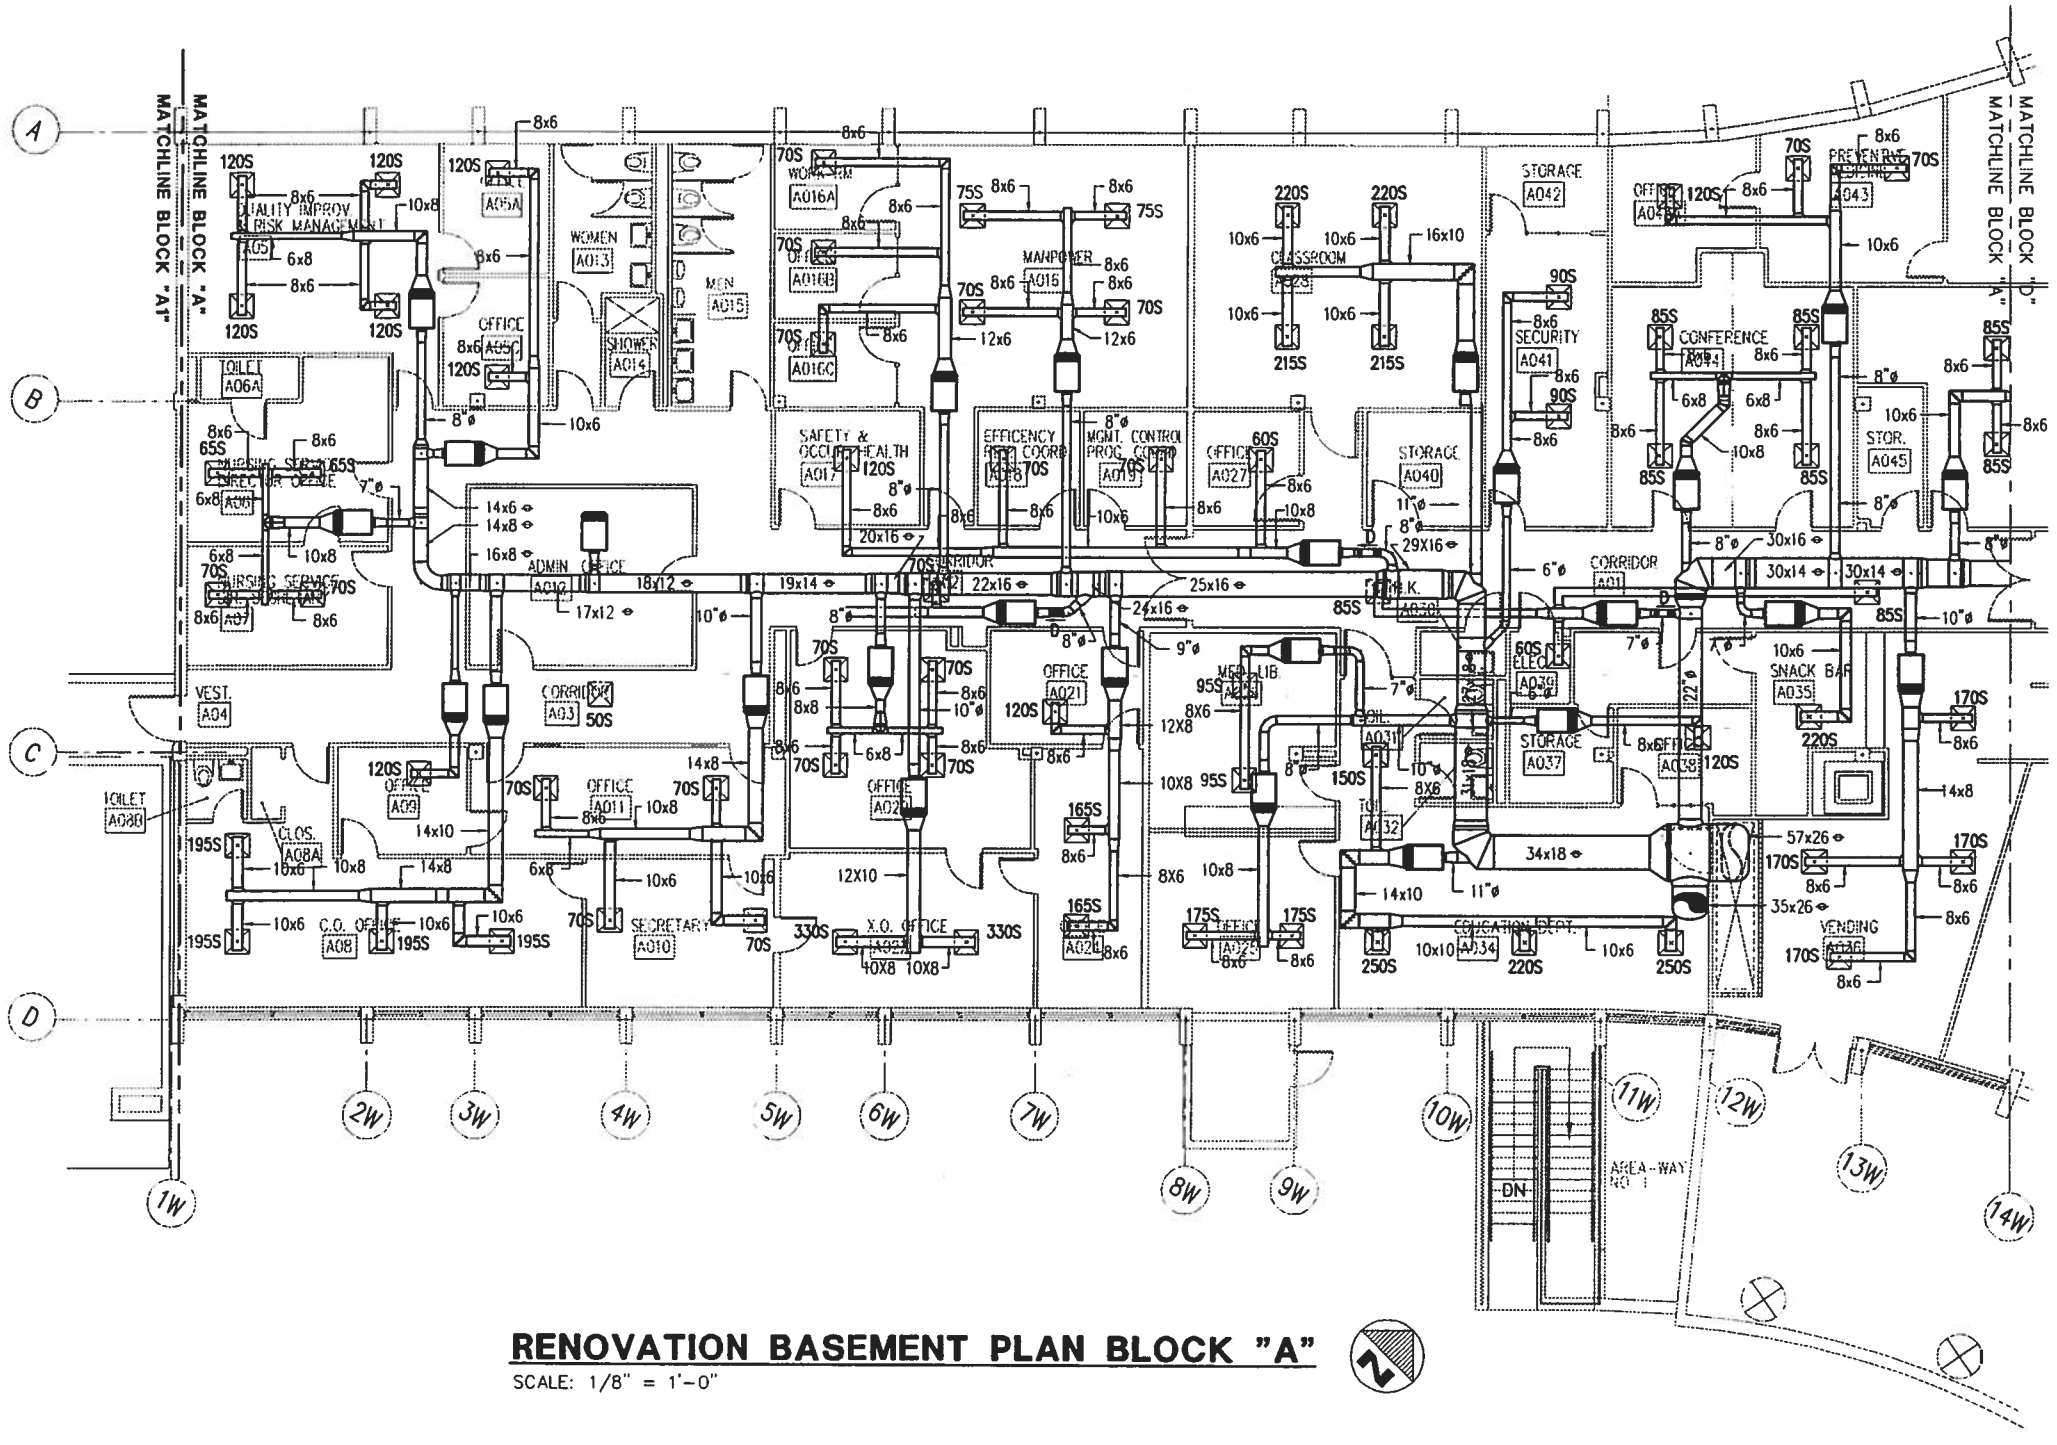

RENOVATION BASEMENT PLAN BLOCK "A"

SCALE: 1/8" = 1'-0"

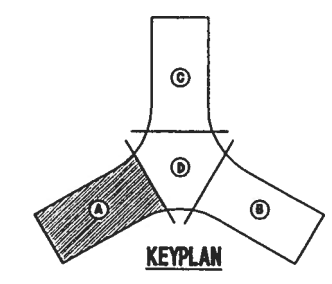

SHERLOCK, SMITH & ADAMS, INC.
ARCHITECTS – ENGINEERS
MONTGOMERY, ALABAMA

U.S. NAVAL STATION ROOSEVELT ROADS, P.R.
REPAIRS TO NAVAL HOSPITAL
RENOVATION BASEMENT PLAN BLOCK "A"

CONSTR. CONTR. NO. | SPECIFICATION NO. | NAVFAC DRWG. NO. | TF NO. | SHEET ? OF ??

SEAL AREA

ENG. CIV. DIR.: DATE:
SATISFACTORY TO: DATE:
DESIGN BY: DUFFEE DRAWN BY: AUTERY

REVISION DESCRIPTION | DATE

DEPARTMENT OF THE NAVY
NAVAL FACILITIES ENGINEERING COMMAND
NAVY PUBLIC WORKS CENTER, JACKSONVILLE, FL
U.S. NAVAL STATION ROOSEVELT ROADS, P.R.
REPAIRS TO NAVAL HOSPITAL
RENOVATION BASEMENT PLAN BLOCK "A"

PLATE NO.
M2-2

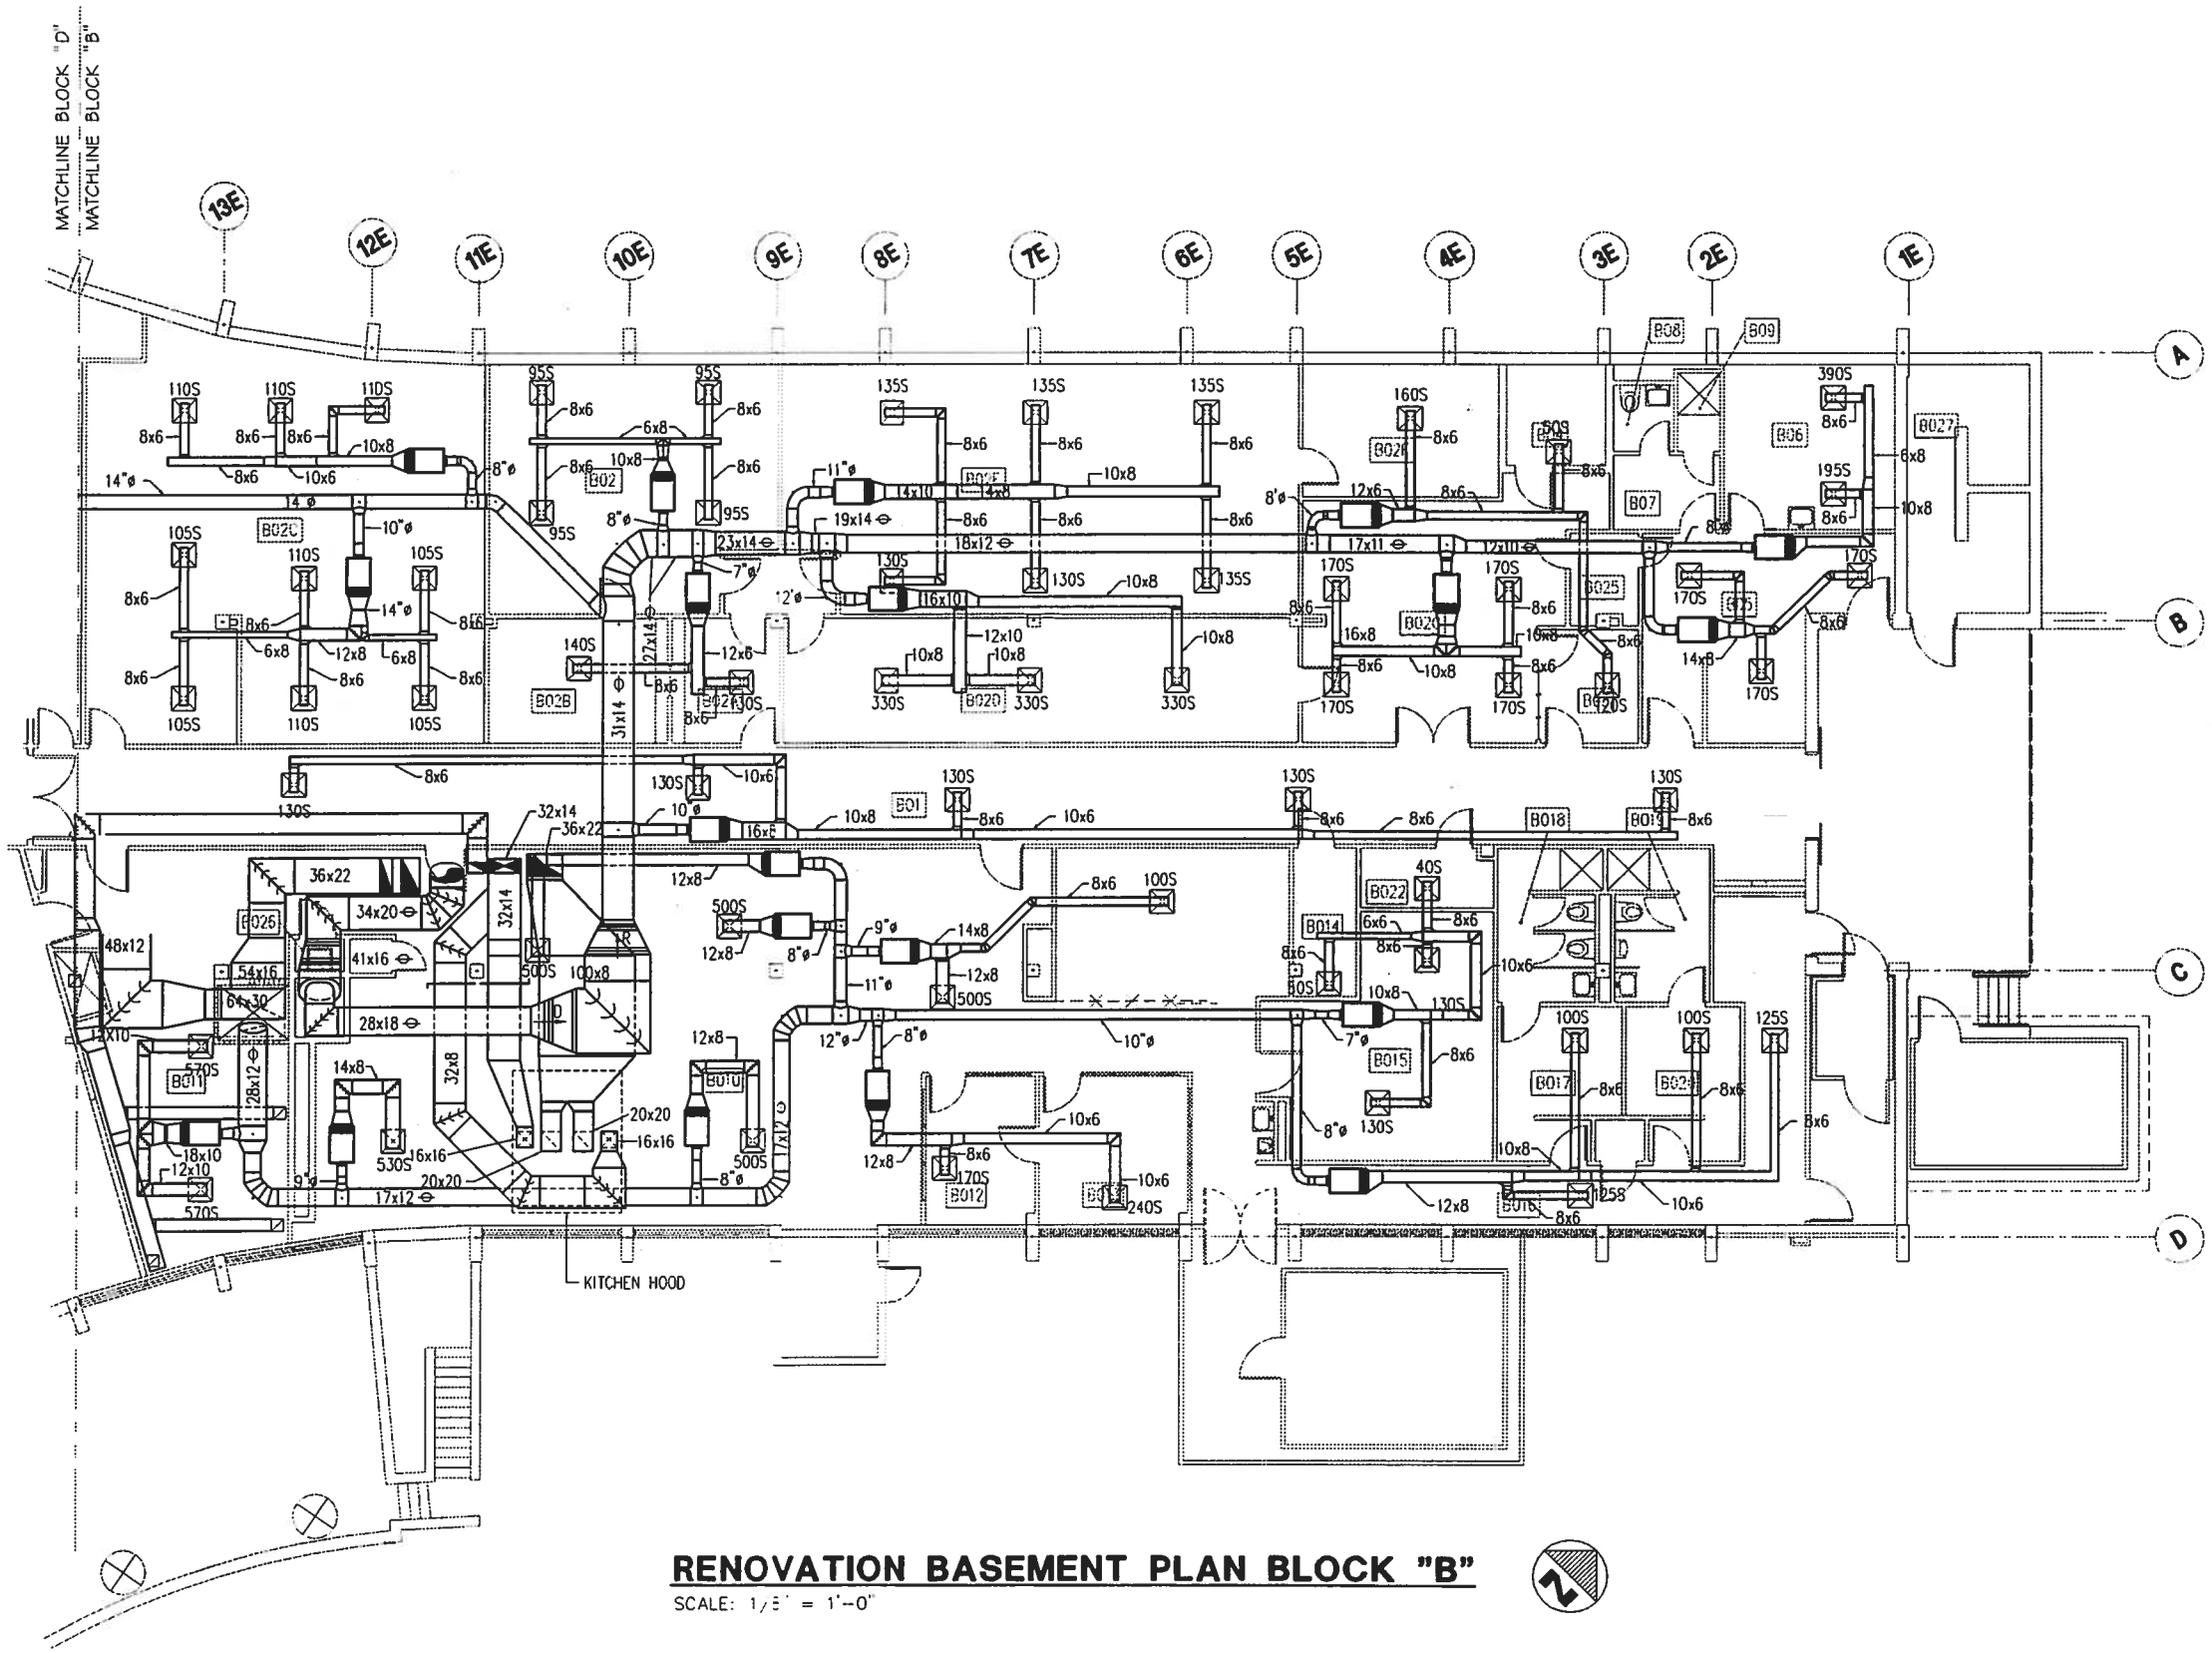

RENOVATION BASEMENT PLAN BLOCK "B"

SCALE: 1/8" = 1'-0"

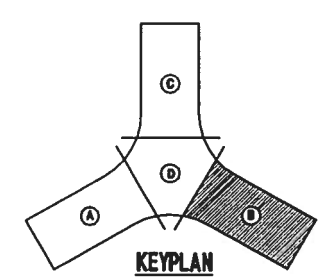

KEYPLAN

0 5 10 15 20

GRAPHIC SCALE
1/8"=1'-0"

SHERLOCK, SMITH & ADAMS, INC.
ARCHITECTS – ENGINEERS
MONTGOMERY, ALABAMA

U.S. NAVAL STATION ROOSEVELT ROADS, P.R.
REPAIRS TO NAVAL HOSPITAL
RENOVATION BASEMENT PLAN BLOCK "B"

CONSTR. CONTR. NO. | SPECIFICATION NO. | NAVFAC DRWG. NO. | TF NO. | SHEET ? OF ??

SEAL AREA

ENG. DIV. DIR.: DATE:
SATISFACTORY TO: DATE:

DATE | REVISION DESCRIPTION

DEPARTMENT OF THE NAVY
NAVAL FACILITIES ENGINEERING COMMAND
NAVY PUBLIC WORKS CENTER, JACKSONVILLE, FL
U.S. NAVAL STATION ROOSEVELT ROADS, P.R.
REPAIRS TO NAVAL HOSPITAL
RENOVATION BASEMENT PLAN BLOCK "B"

PLATE NO.
M2-3

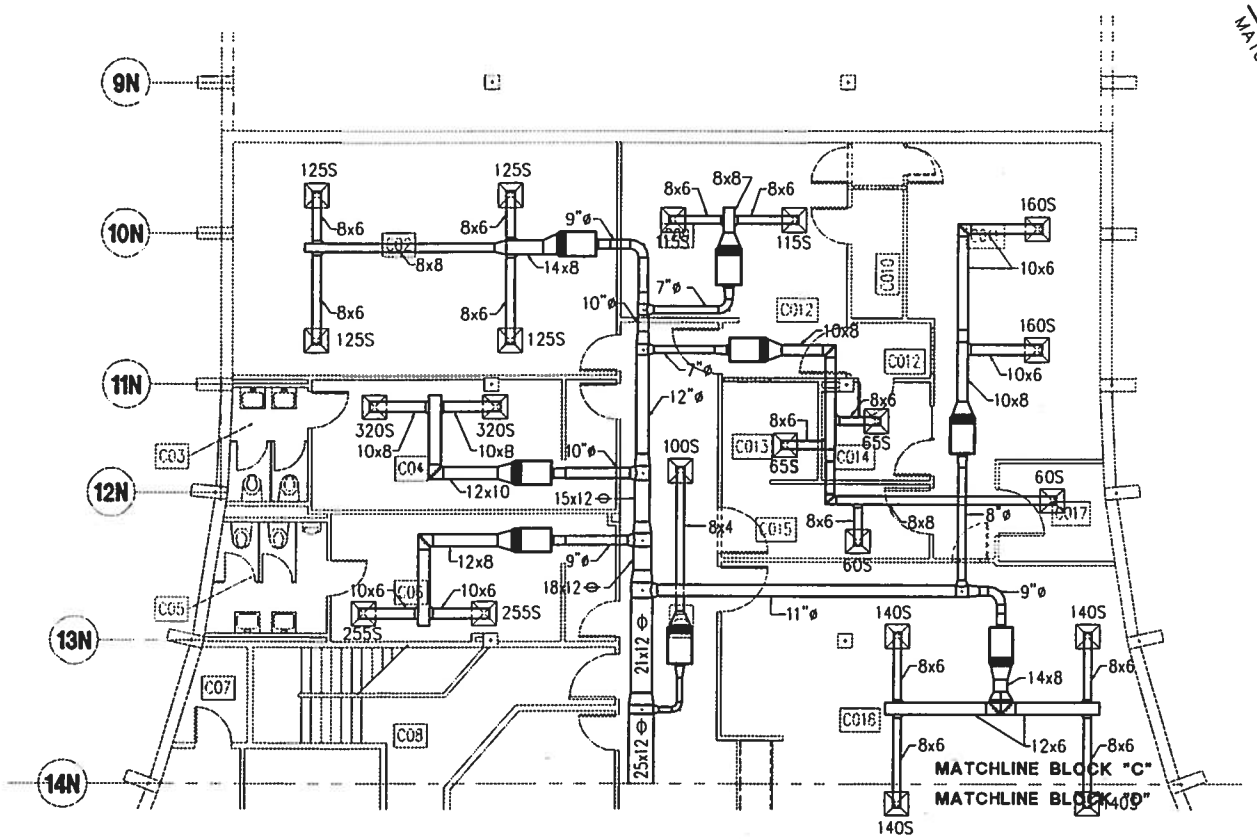

RENOVATION BASEMENT PLAN BLOCK "C"

SCALE: 1/8" = 1'-0"

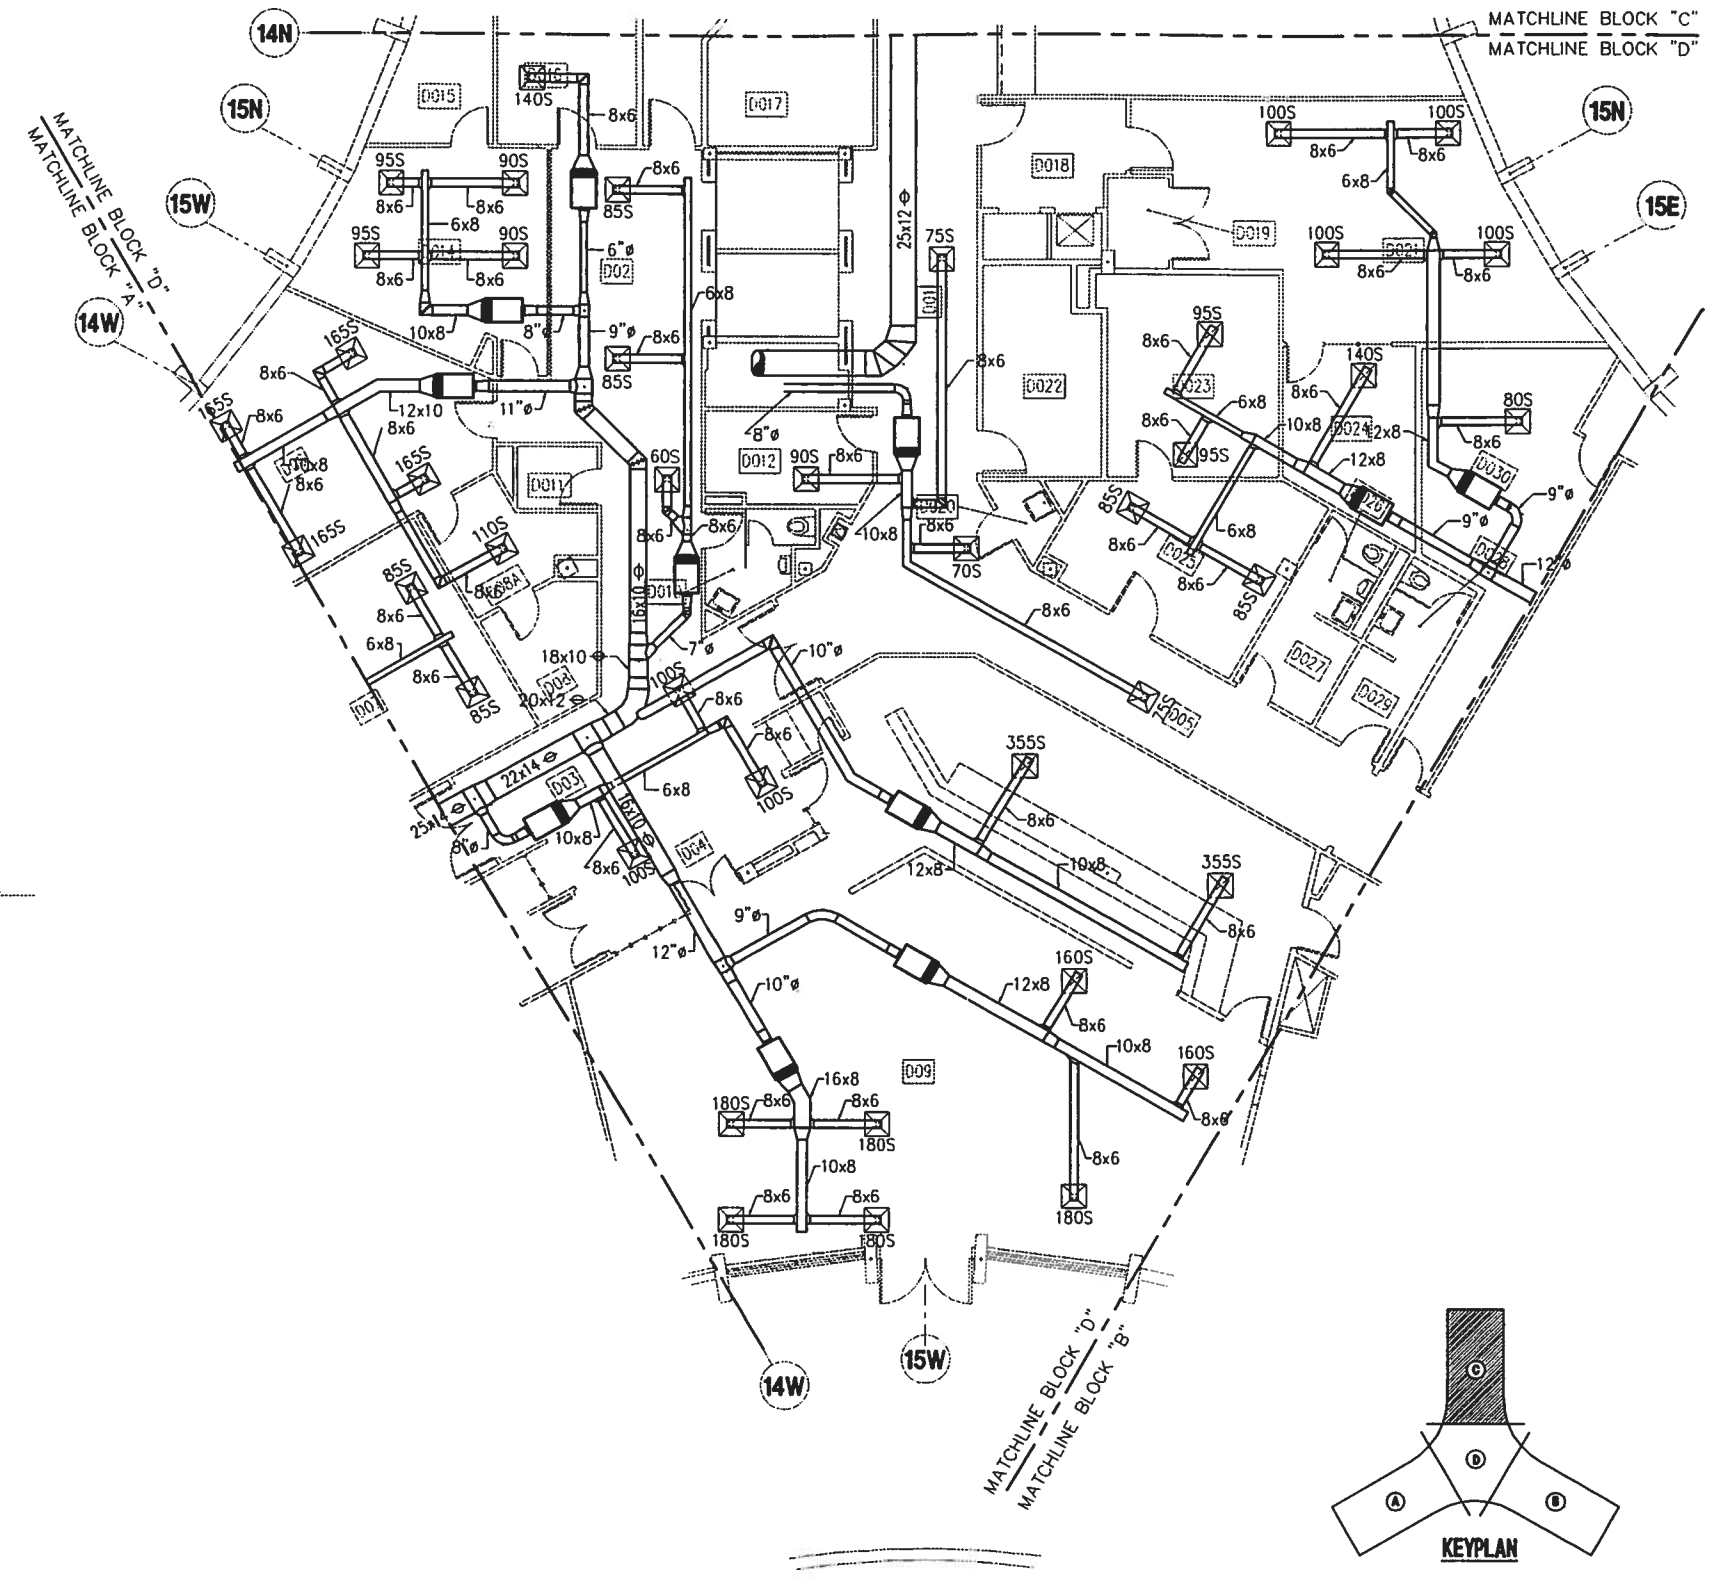

RENOVATION BASEMENT PLAN BLOCK "D"

SCALE: 1/8" = 1'-0"

KEYPLAN

0 5 10 15 20

GRAPHIC SCALE
1/8"=1'-0"

SHERLOCK, SMITH & ADAMS, INC.
ARCHITECTS - ENGINEERS
MONTGOMERY, ALABAMA

U.S. NAVAL STATION ROOSEVELT ROADS, P.R.
REPAIRS TO NAVAL HOSPITAL
RENOVATION BASEMENT PLAN BLOCK "C" & "D"

CONSTR. CONTR. NO. | SPECIFICATION NO. | NAVFAC DRWG. NO. | TF NO. | SHEET ? OF ??

SEAL AREA

ENG. DIV. DIR. | DATE | SATISFACTORY TO: | DATE | DESIGN BY: RIVIERE | DRAWN BY: LITTEDY

DATE | REVISION DESCRIPTION

DEPARTMENT OF THE NAVY
NAVAL FACILITIES ENGINEERING COMMAND
NAVY PUBLIC WORKS CENTER, JACKSONVILLE, FL
U.S. NAVAL STATION ROOSEVELT ROADS, P.R.
REPAIRS TO NAVAL HOSPITAL
RENOVATION BASEMENT PLAN BLOCK "C" & "D"

PLATE NO.
M2-4

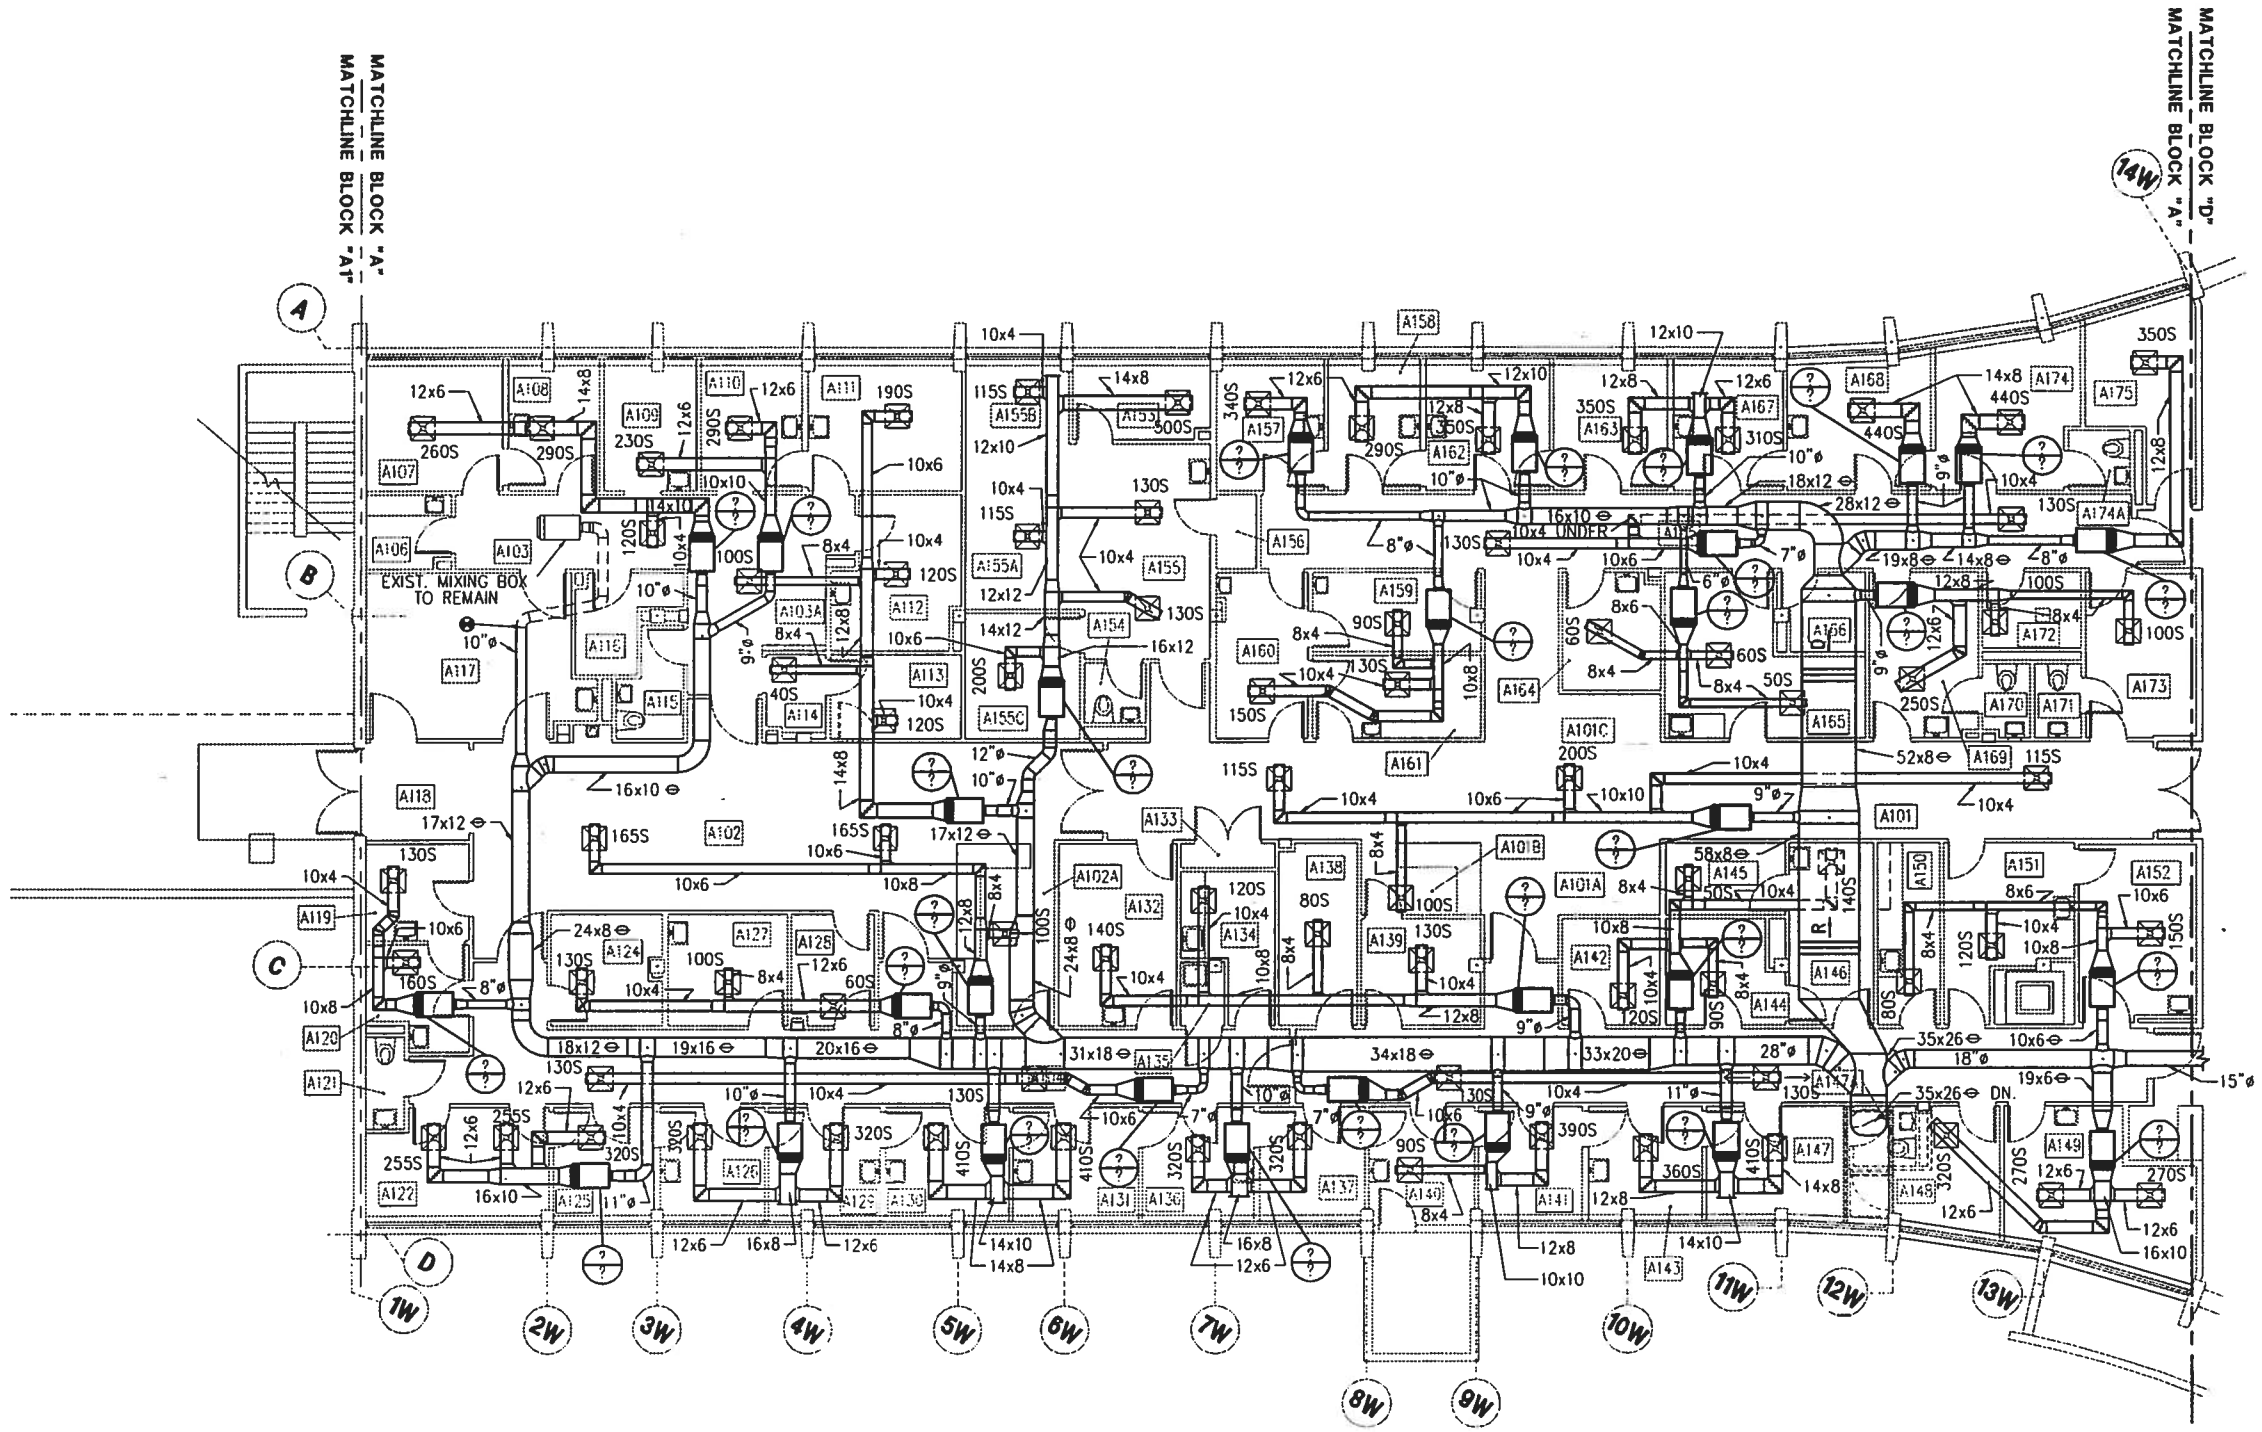

RENOVATION FIRST FLOOR PLAN BLOCK "A"

SCALE: 1/8" = 1'-0"

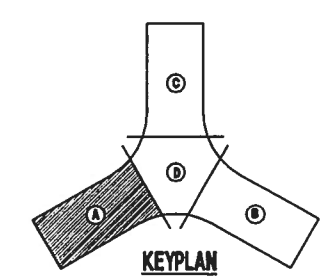

GRAPHIC SCALE
1/8"=1'-0"

SHERLOCK, SMITH & ADAMS, INC.
ARCHITECTS - ENGINEERS
MONTGOMERY, ALABAMA

U.S. NAVAL STATION ROOSEVELT ROADS, P.R.
REPAIRS TO NAVAL HOSPITAL
RENOVATION FIRST FLOOR PLAN BLOCK "A"

CONSTR. CONTR. NO. | SPECIFICATION NO. | NAVFAC DRWG. NO. | TF NO | SHEET ? OF ??

PLATE NO. M2-5

DWG #

SEAL AREA

ENG. OV. OR: DATE: SATISFACTORY TO: DATE:

DESIGN BY: DUFFEE DRAWN BY: WREN

REVISION DESCRIPTION | DATE

NAVAL FACILITIES ENGINEERING COMMAND
DEPARTMENT OF THE NAVY
NAVY PUBLIC WORKS CENTER, JACKSONVILLE, FL
U.S. NAVAL STATION ROOSEVELT ROADS, P.R.
REPAIRS TO NAVAL HOSPITAL
RENOVATION FIRST FLOOR PLAN BLOCK "A"

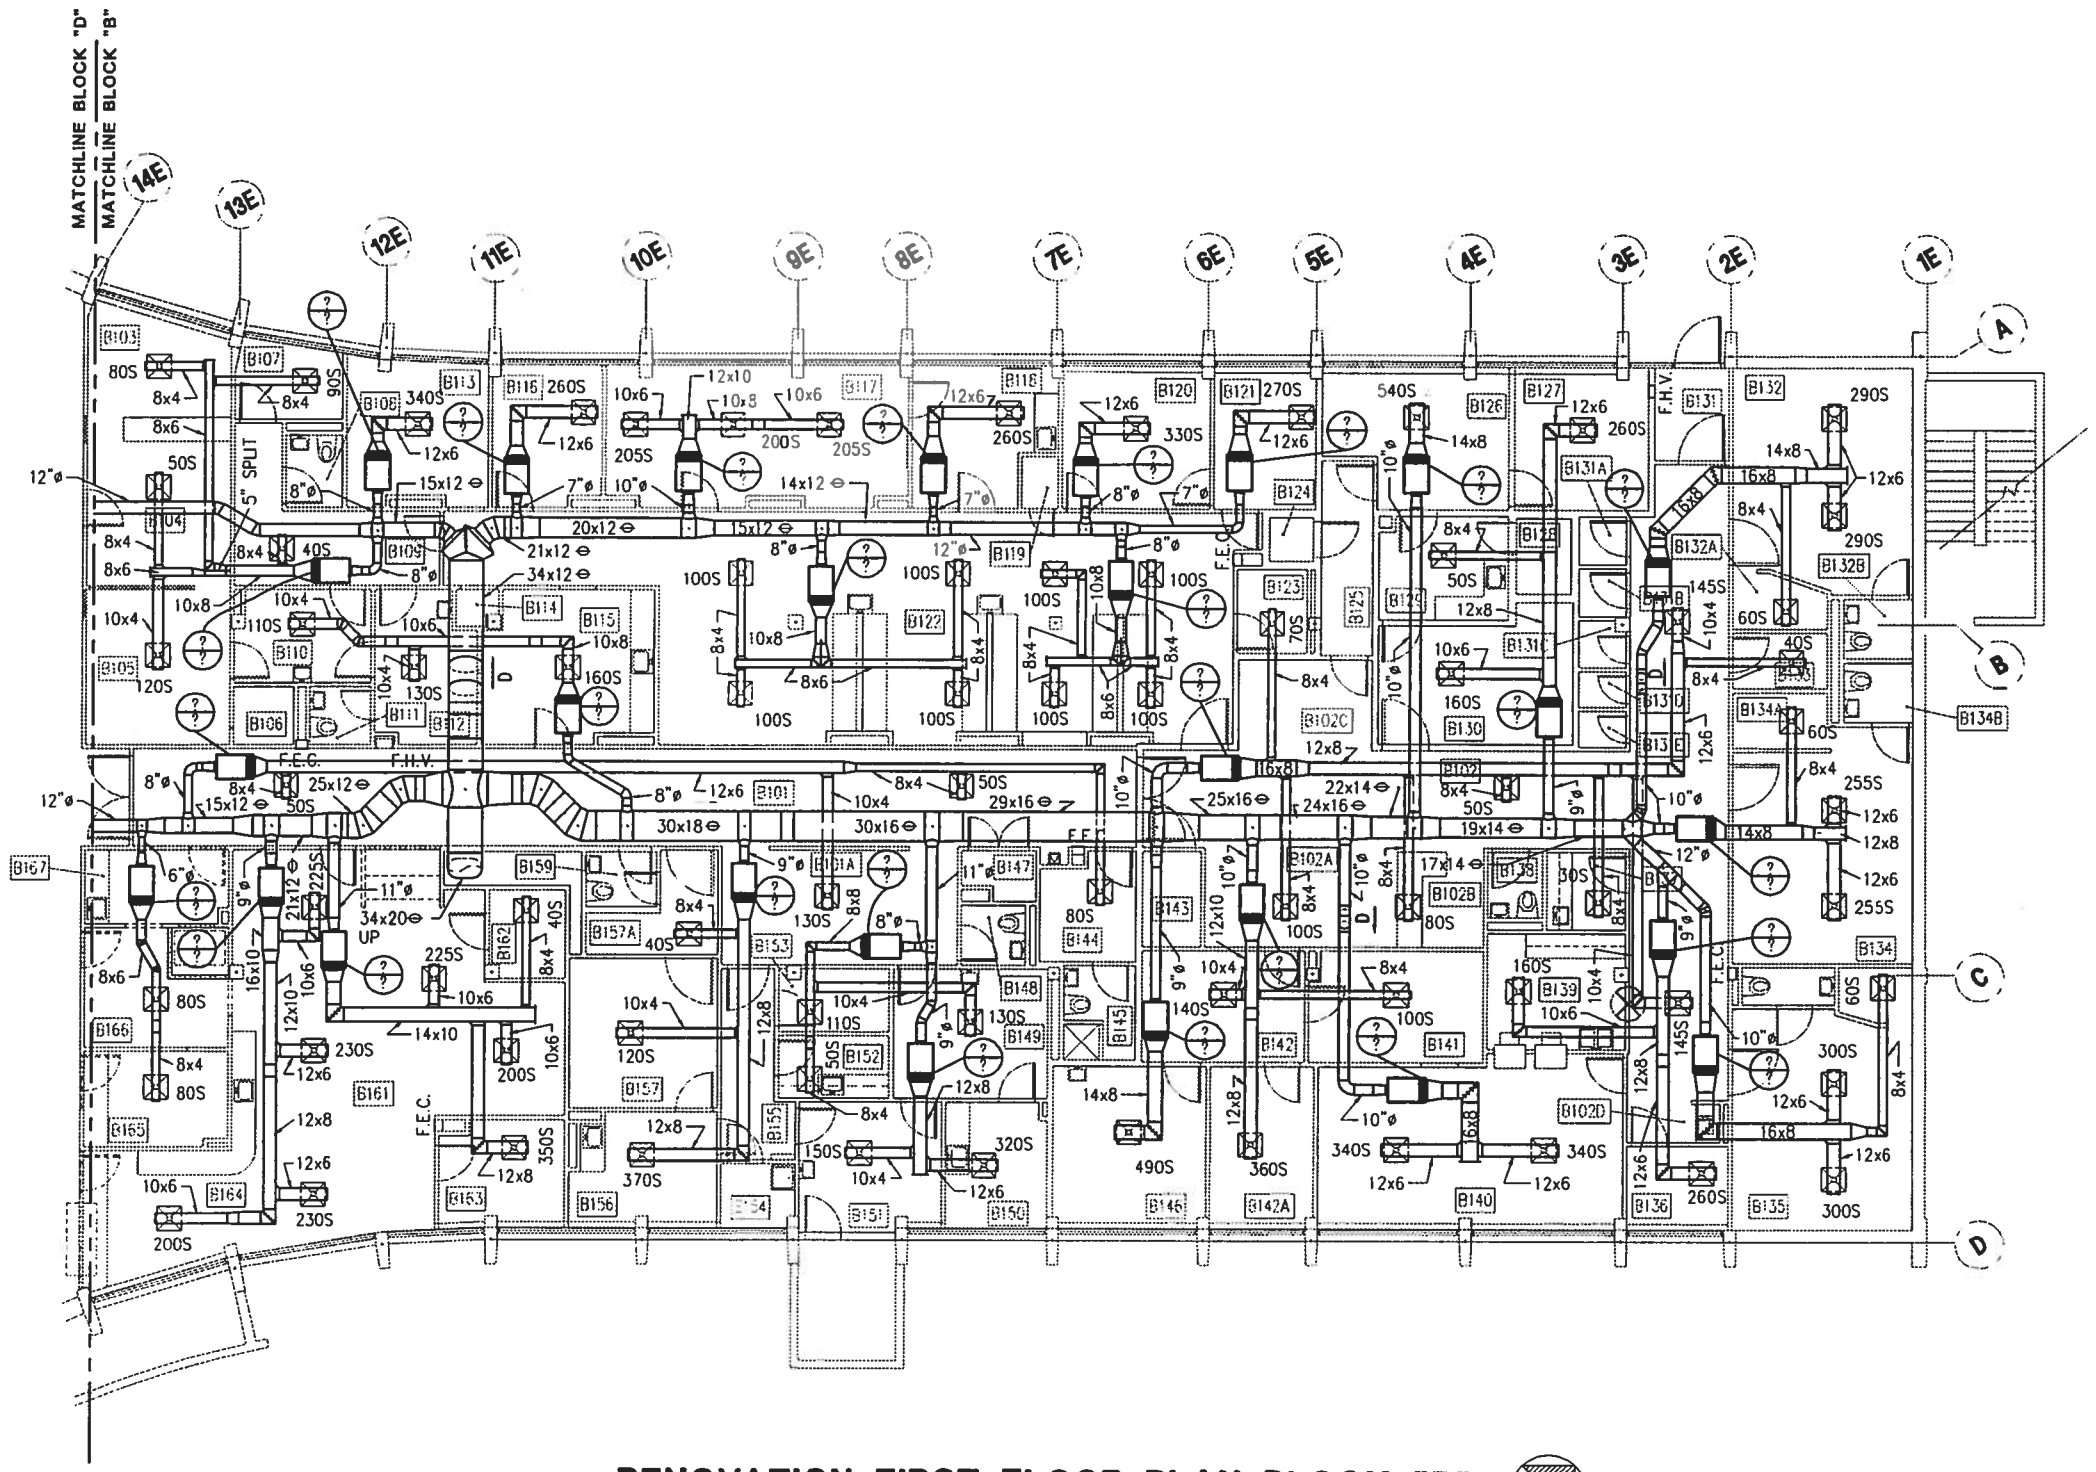

RENOVATION FIRST FLOOR PLAN BLOCK "B"

SCALE: 1/8" = 1'-0"

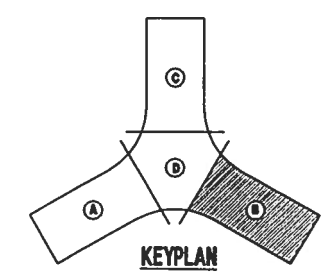

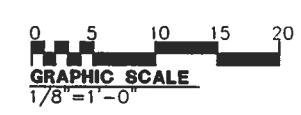

SHERLOCK, SMITH & ADAMS, INC.
ARCHITECTS – ENGINEERS
MONTGOMERY, ALABAMA

U.S. NAVAL STATION ROOSEVELT ROADS, P.R.
REPAIRS TO NAVAL HOSPITAL
RENOVATION FIRST FLOOR PLAN BLOCK "B"

CONSTR. CONTR. NO. | SPECIFICATION NO. | NAVFAC DRWG. NO. | TF NO. | SHEET ? OF ??

SEAL AREA

ENG. DIV. DIR.: DATE:
SATISFACTORY TO: DATE:
DESIGN BY: JULIFFE DRAWN BY: WCTU

REVISION DESCRIPTION | DATE

NAVAL FACILITIES ENGINEERING COMMAND
DEPARTMENT OF THE NAVY
NAVY PUBLIC WORKS CENTER, JACKSONVILLE, FL
U.S. NAVAL STATION ROOSEVELT ROADS, P.R.
REPAIRS TO NAVAL HOSPITAL
RENOVATION FIRST FLOOR PLAN BLOCK "B"

PLATE NO.
M2-6

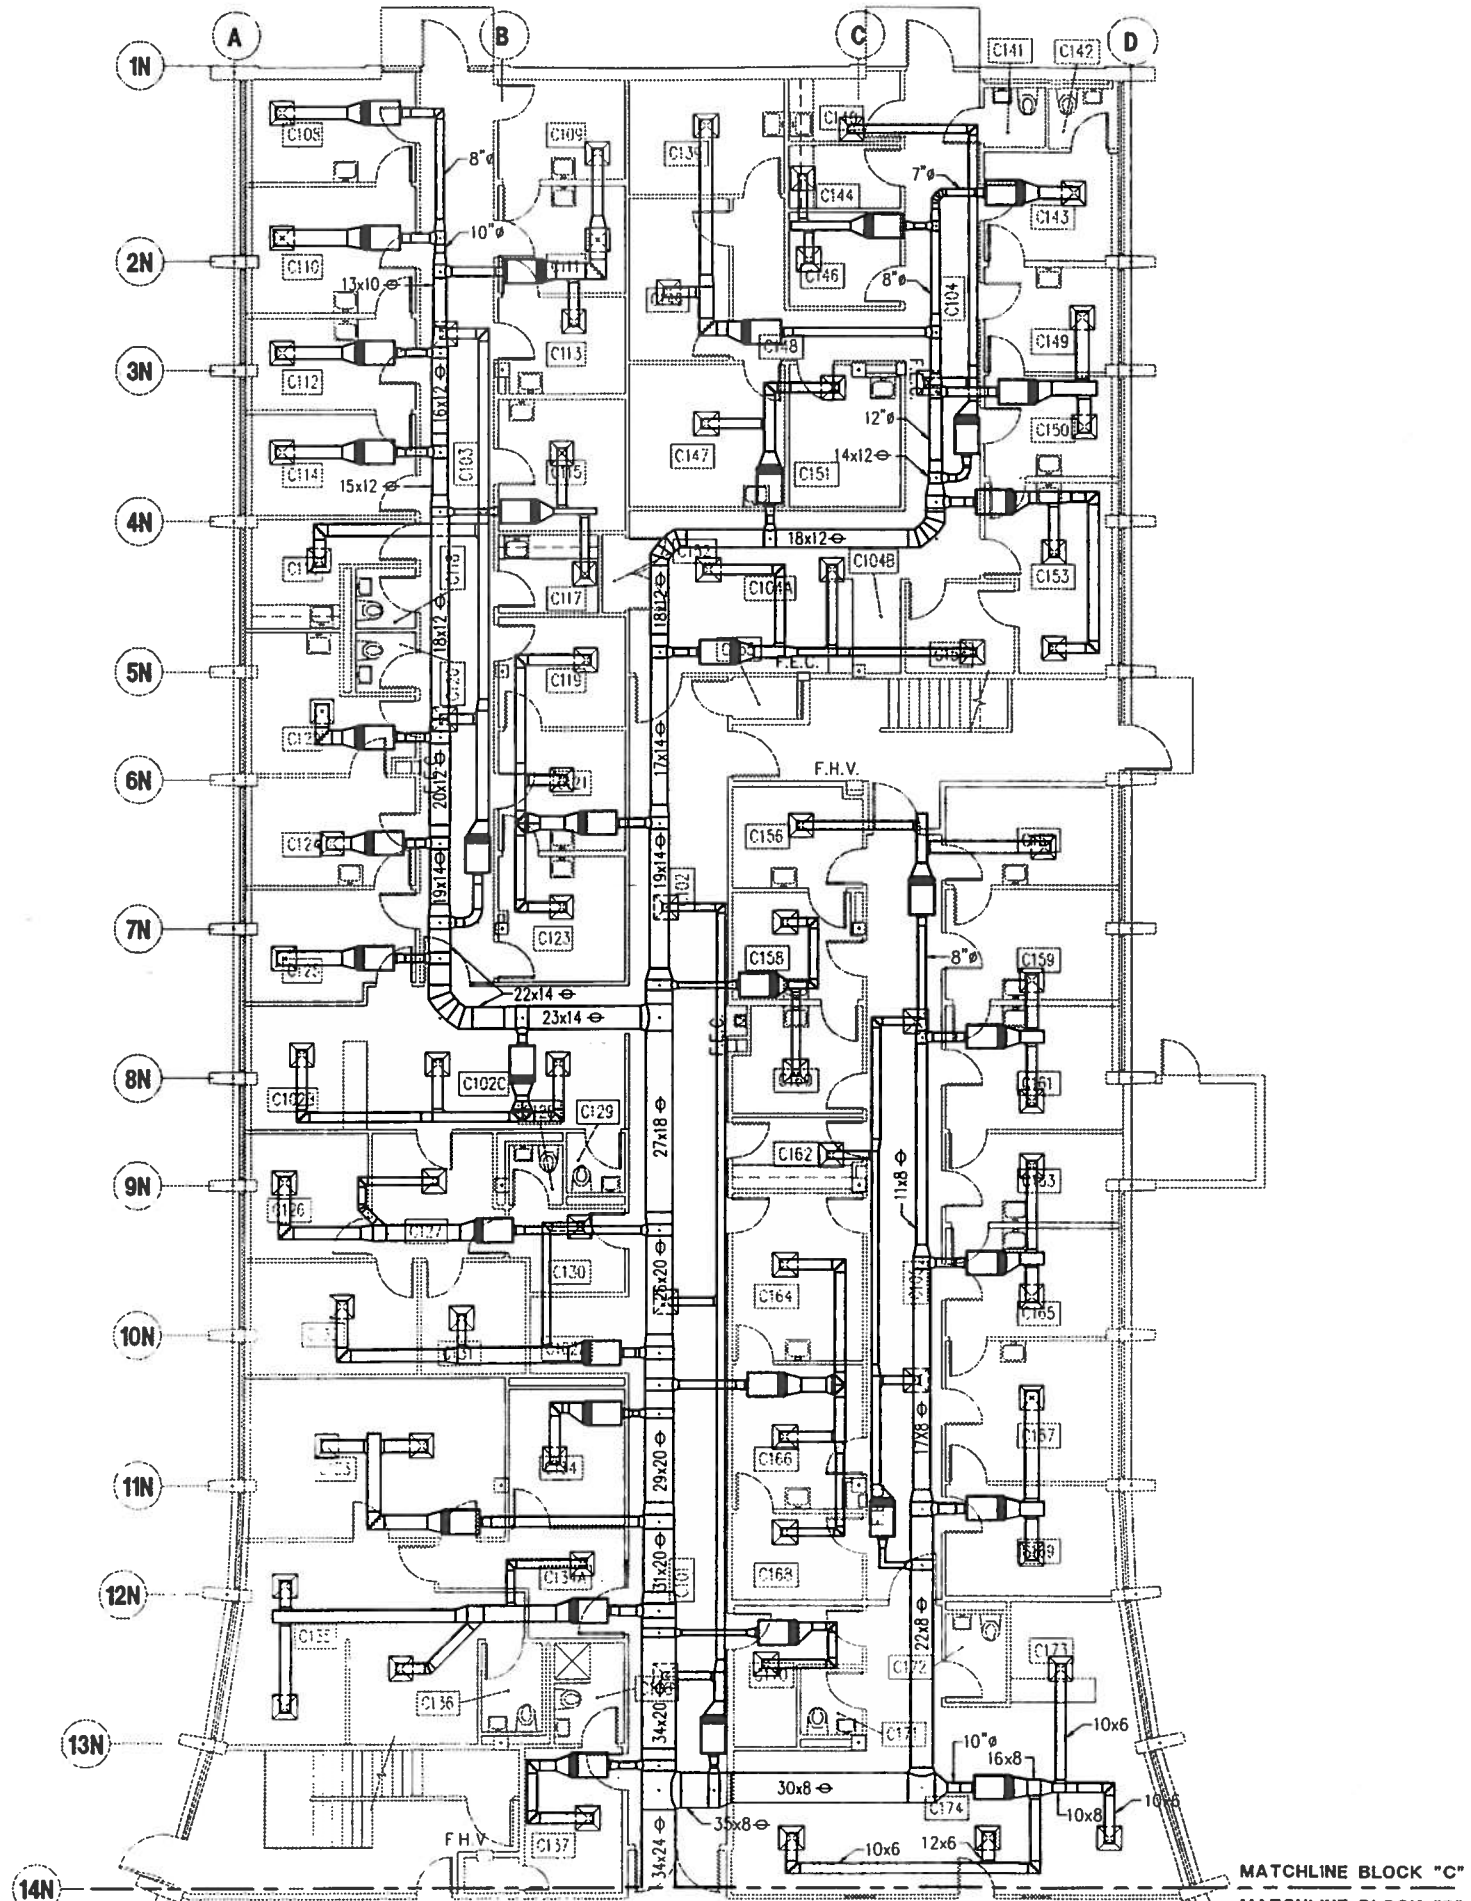

RENOVATION FIRST FLOOR PLAN BLOCK "C"

SCALE: 1/8" = 1'-0"

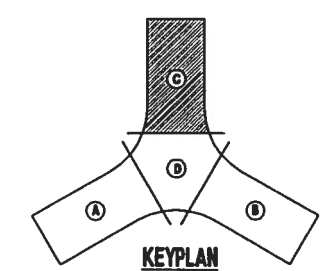

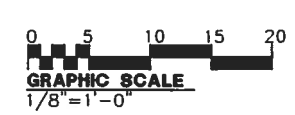

SHERLOCK, SMITH & ADAMS, INC.
ARCHITECTS – ENGINEERS
MONTGOMERY, ALABAMA

U.S. NAVAL STATION ROOSEVELT ROADS, P.R.
REPAIRS TO NAVAL HOSPITAL
RENOVATION FIRST FLOOR PLAN BLOCK "C"

CONSTR. CONTR. NO. | SPECIFICATION NO. | NAVFAC DRWG. NO. | TF NO | SHEET ? OF ??

SEAL AREA

ENG. DIV. DIR.: DATE:
SATISFACTORY TO: DATE:
DESIGN BY: DRAWN BY:

DATE	REVISION DESCRIPTION

DEPARTMENT OF THE NAVY
NAVAL FACILITIES ENGINEERING COMMAND
NAVY PUBLIC WORKS CENTER, JACKSONVILLE, FL
U.S. NAVAL STATION ROOSEVELT ROADS, P.R.
REPAIRS TO NAVAL HOSPITAL
RENOVATION FIRST FLOOR PLAN BLOCK "C"

PLATE NO
M2-7