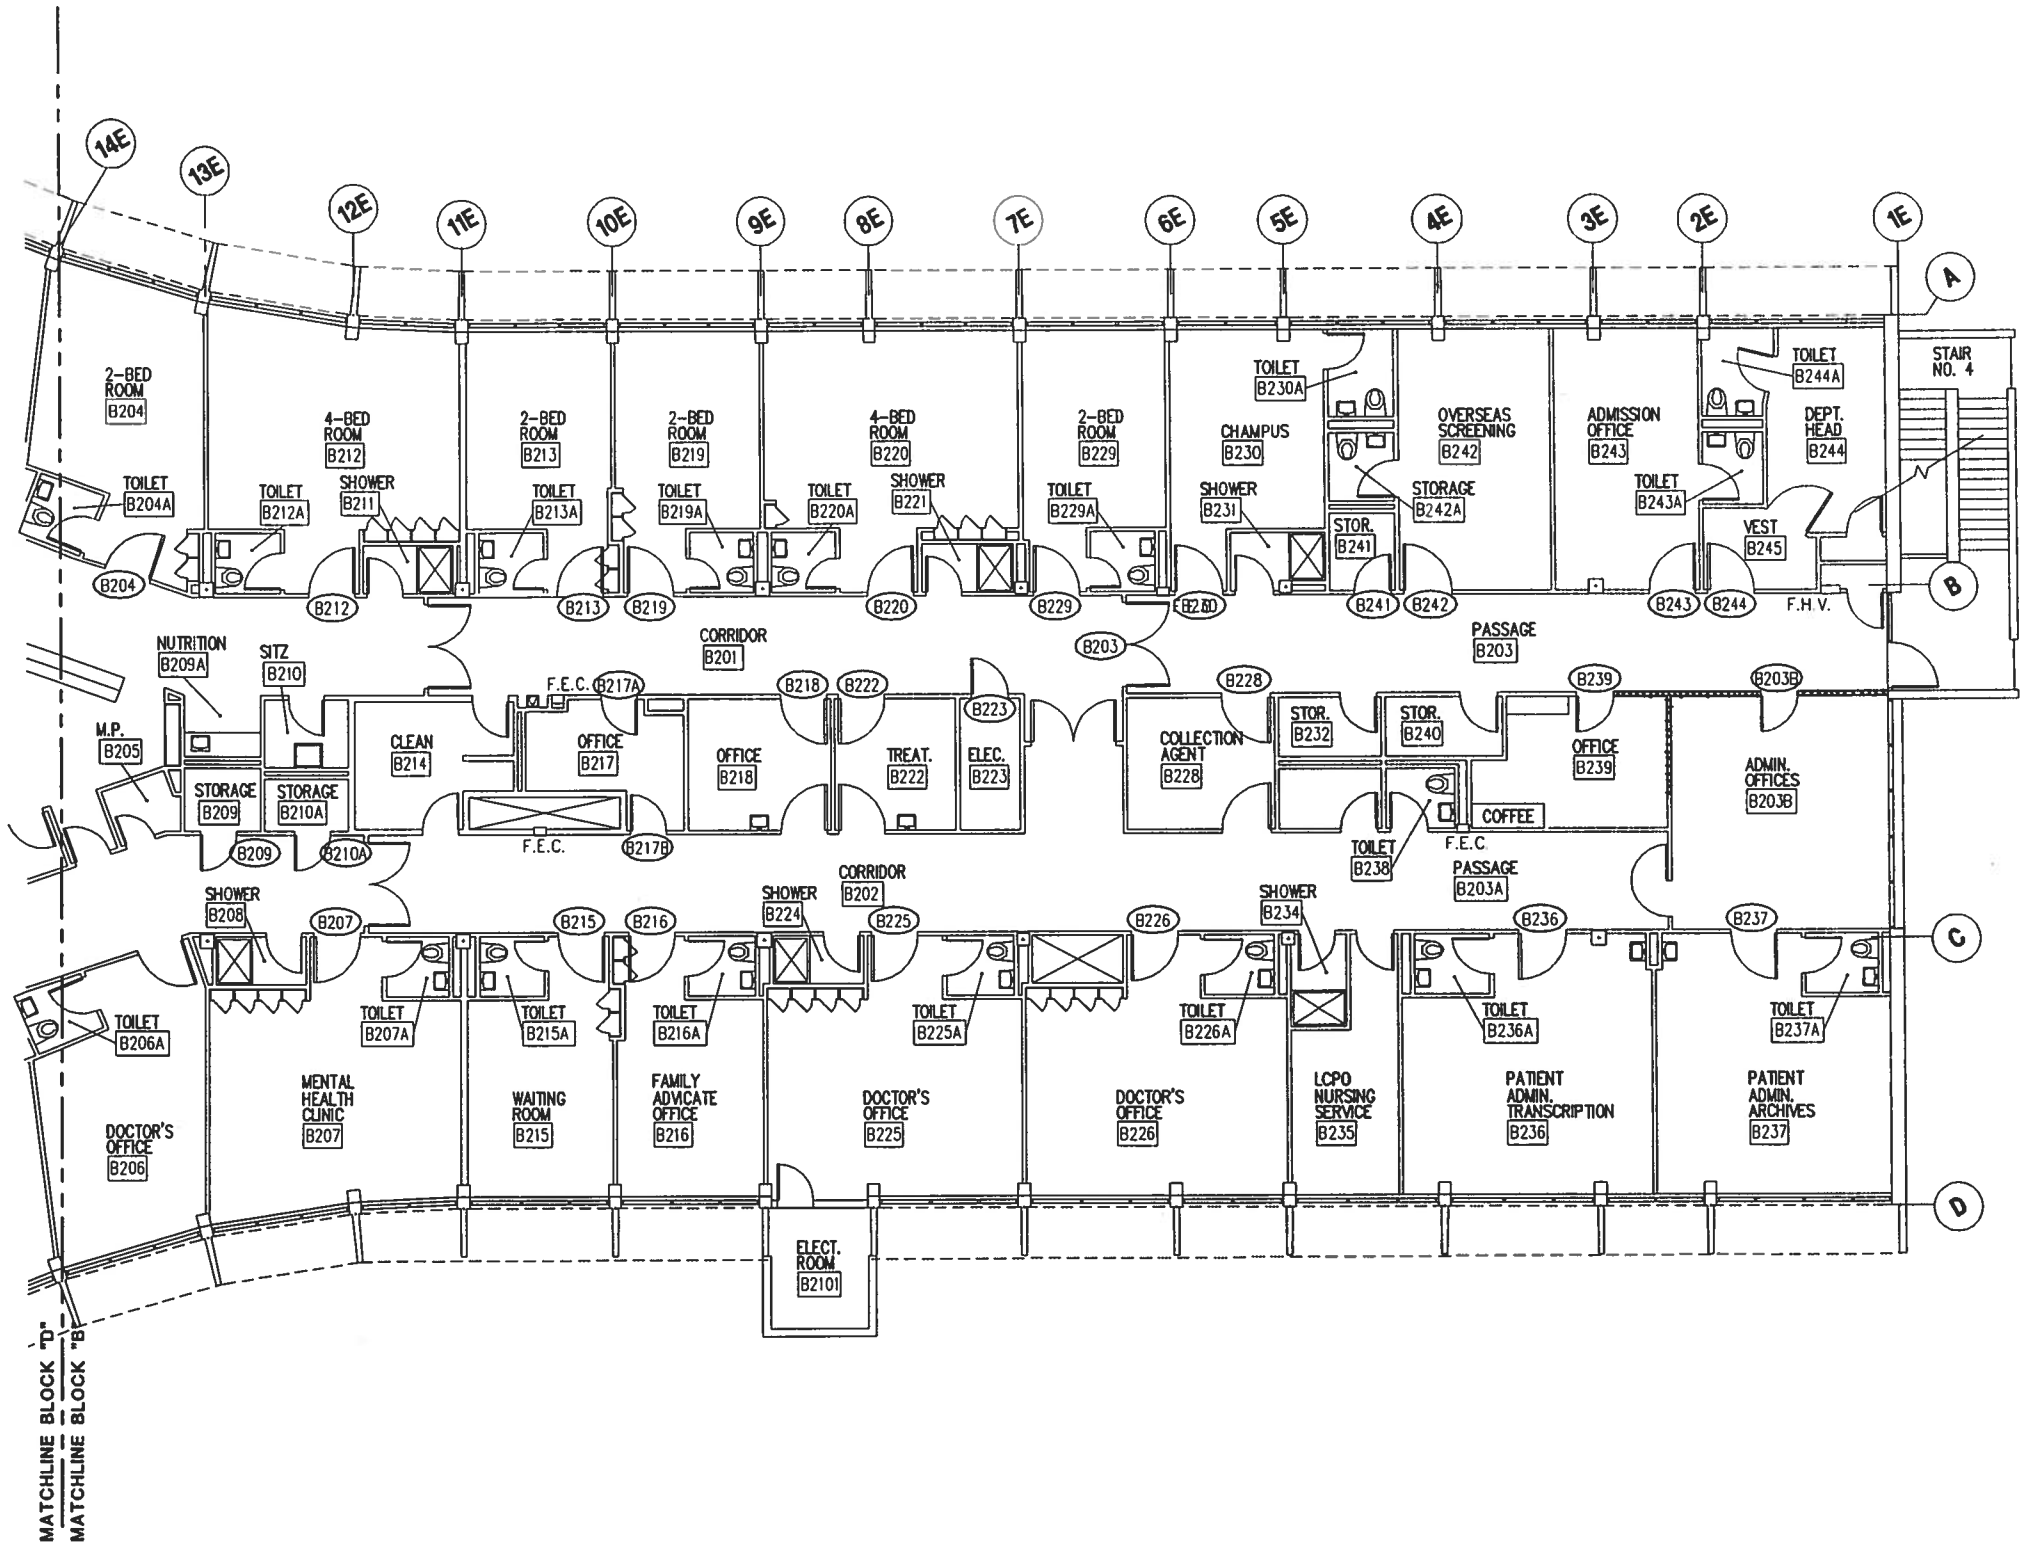

SECOND FLOOR PLAN - BLOCK B

SCALE: 1/8" = 1'-0"

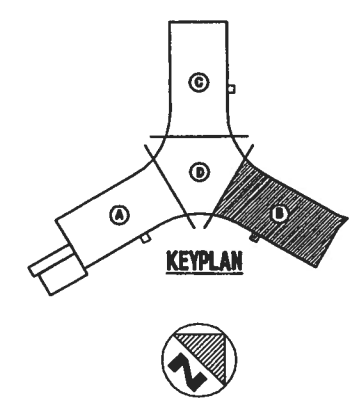

0 5 10 15 20

GRAPHIC SCALE
1/8"=1'-0"

SHERLOCK, SMITH & ADAMS, INC.
ARCHITECTS – ENGINEERS
MONTGOMERY, ALABAMA

U.S. NAVAL STATION ROOSEVELT ROADS, P.R.
REPAIRS TO NAVAL HOSPITAL
FLOOR PLAN – SECOND FLOOR BLOCK B

CONSTR. CONTR. NO. | SPECIFICATION NO. | NAVFAC DRWG. NO. | TF NO | SHEET ? OF ??

SEAL AREA

ENG. DIV. DIR.: DATE:
SATISFACTORY TO: DATE:
DESIGN BY: ???? DRAWN BY: ????

DATE	REVISION DESCRIPTION

NAVAL FACILITIES ENGINEERING COMMAND
DEPARTMENT OF THE NAVY
NAVY PUBLIC WORKS CENTER, JACKSONVILLE, FL
U.S. NAVAL STATION ROOSEVELT ROADS, P.R.
REPAIRS TO NAVAL HOSPITAL
FLOOR PLAN – SECOND FLOOR BLOCK B

PLATE NO.
A2-10

PWC #

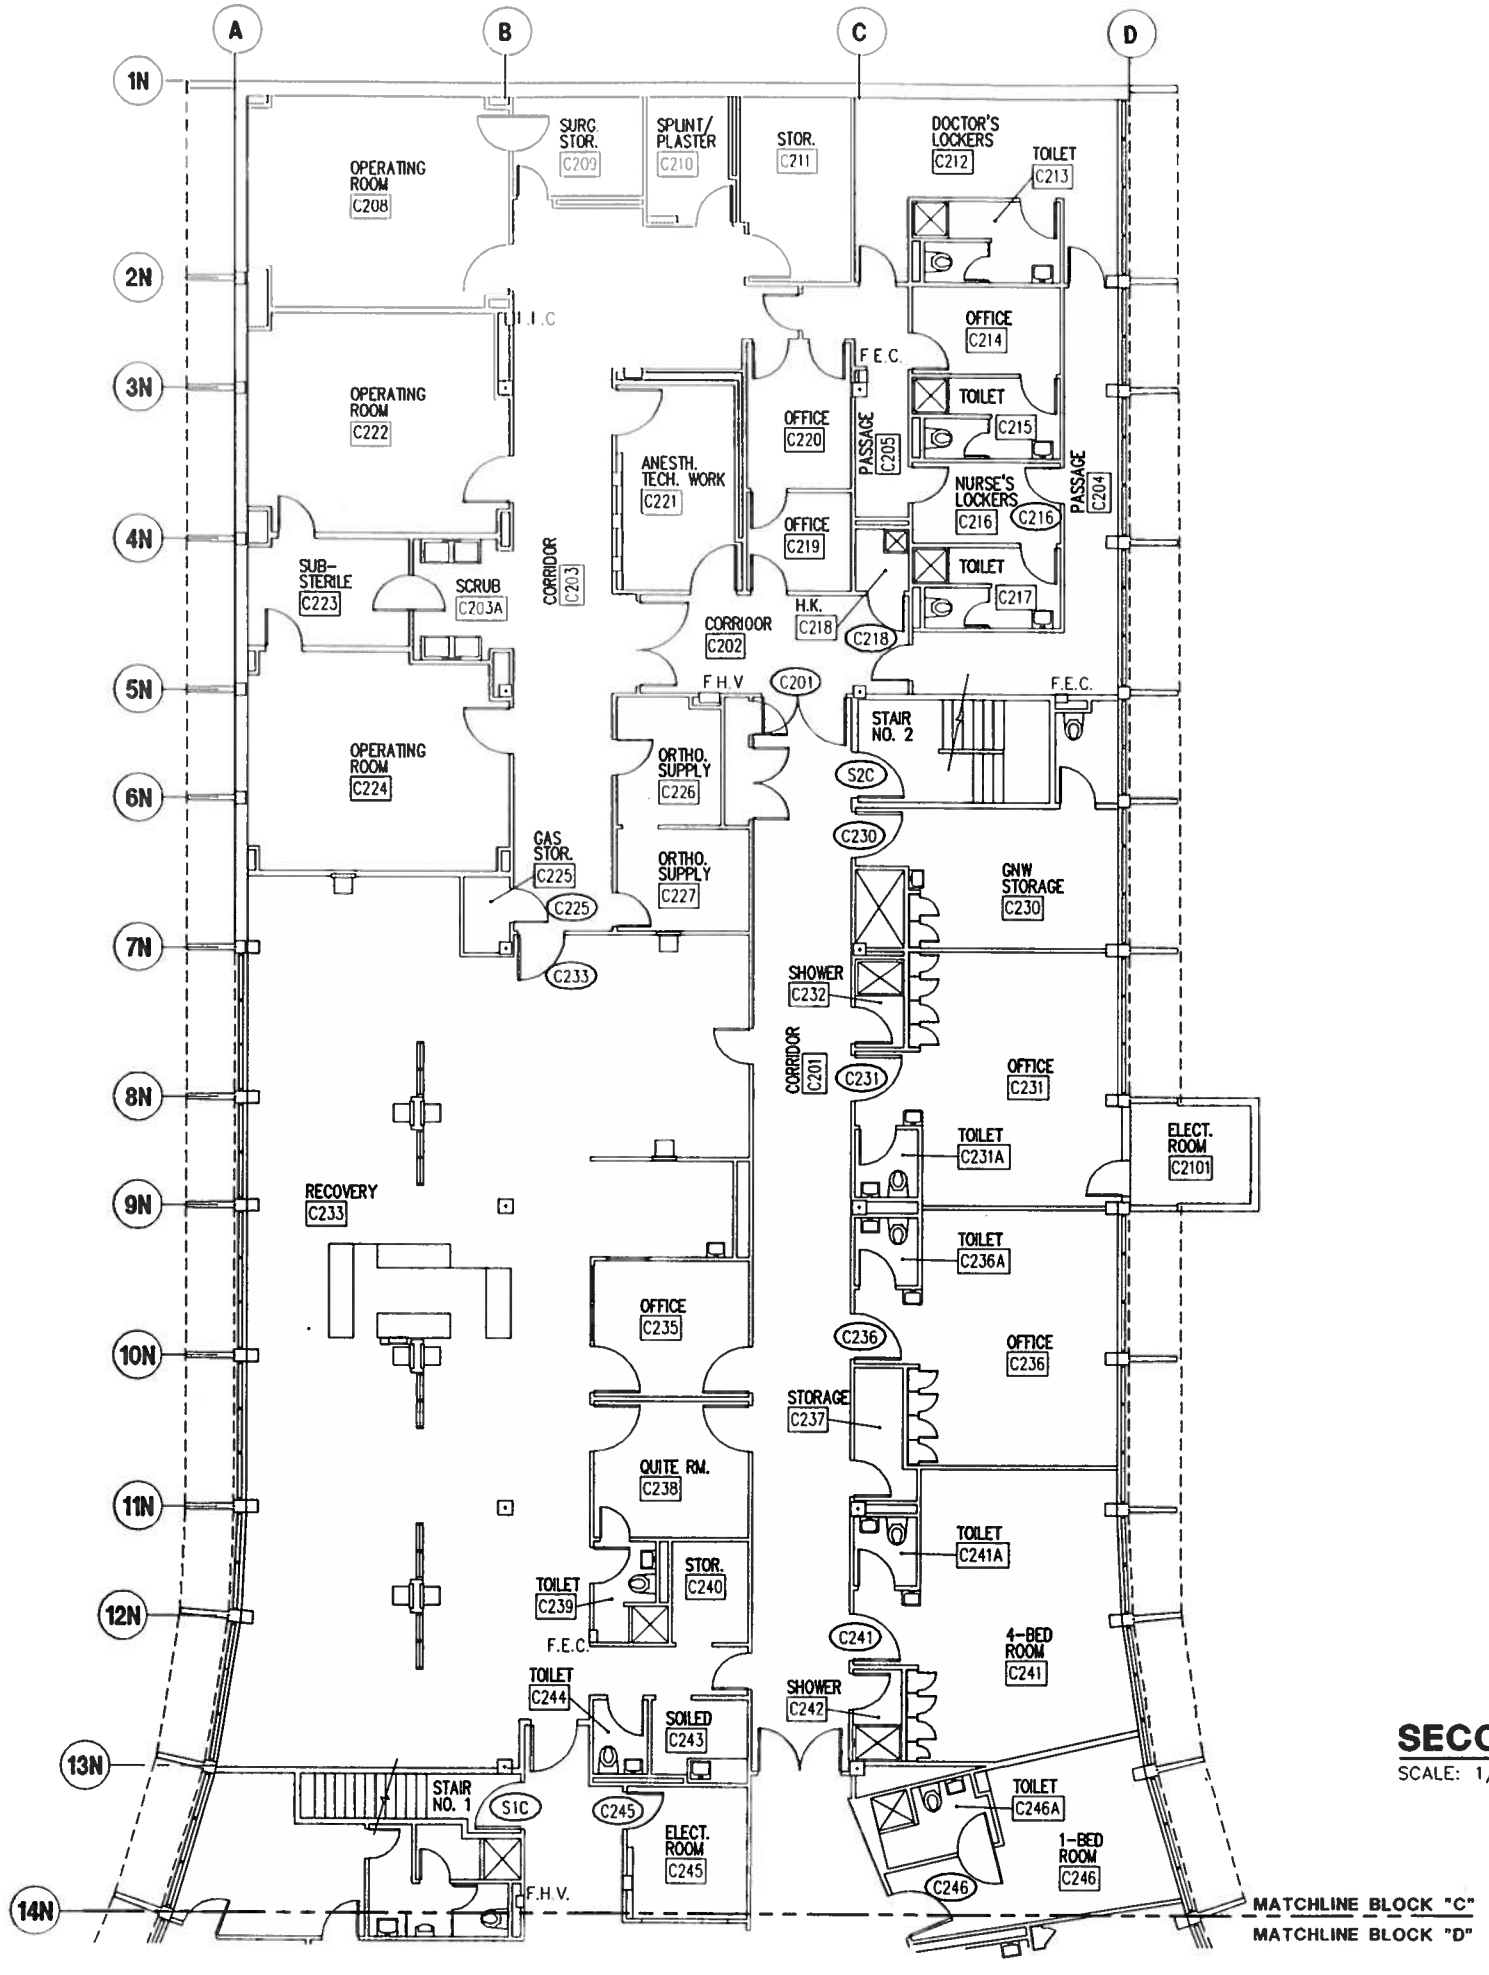

SECOND FLOOR PLAN - BLOCK C

SCALE: 1/8" = 1'-0"

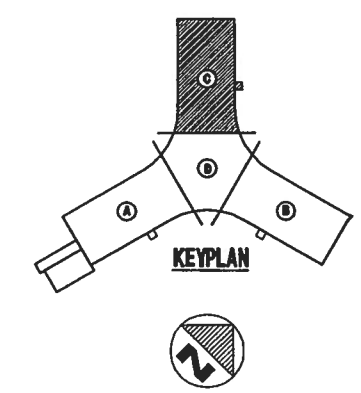

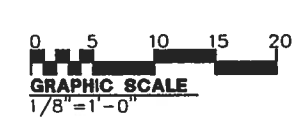

SHERLOCK, SMITH & ADAMS, INC.
ARCHITECTS - ENGINEERS
MONTGOMERY, ALABAMA

U.S. NAVAL STATION ROOSEVELT ROADS, P.R.
REPAIRS TO NAVAL HOSPITAL
FLOOR PLAN - SECOND FLOOR BLOCK C

CONSTR. CONTR. NO. | SPECIFICATION NO. | NAVFAC DRWG. NO. | TF NO. | SHEET ? OF ??

SEAL AREA

DIG. DIV. DIR.: DATE: SATISFACTORY TO: DATE:

DESIGN BY: ??? DRAWN BY: ???
PWC Rev. 000 APPROVED:

DATE | REVISION DESCRIPTION

DEPARTMENT OF THE NAVY
NAVAL FACILITIES ENGINEERING COMMAND
NAVY PUBLIC WORKS CENTER, JACKSONVILLE, FL
U.S. NAVAL STATION ROOSEVELT ROADS, P.R.
REPAIRS TO NAVAL HOSPITAL
FLOOR PLAN - SECOND FLOOR BLOCK C

PLATE NO.
A2-11

PWC #

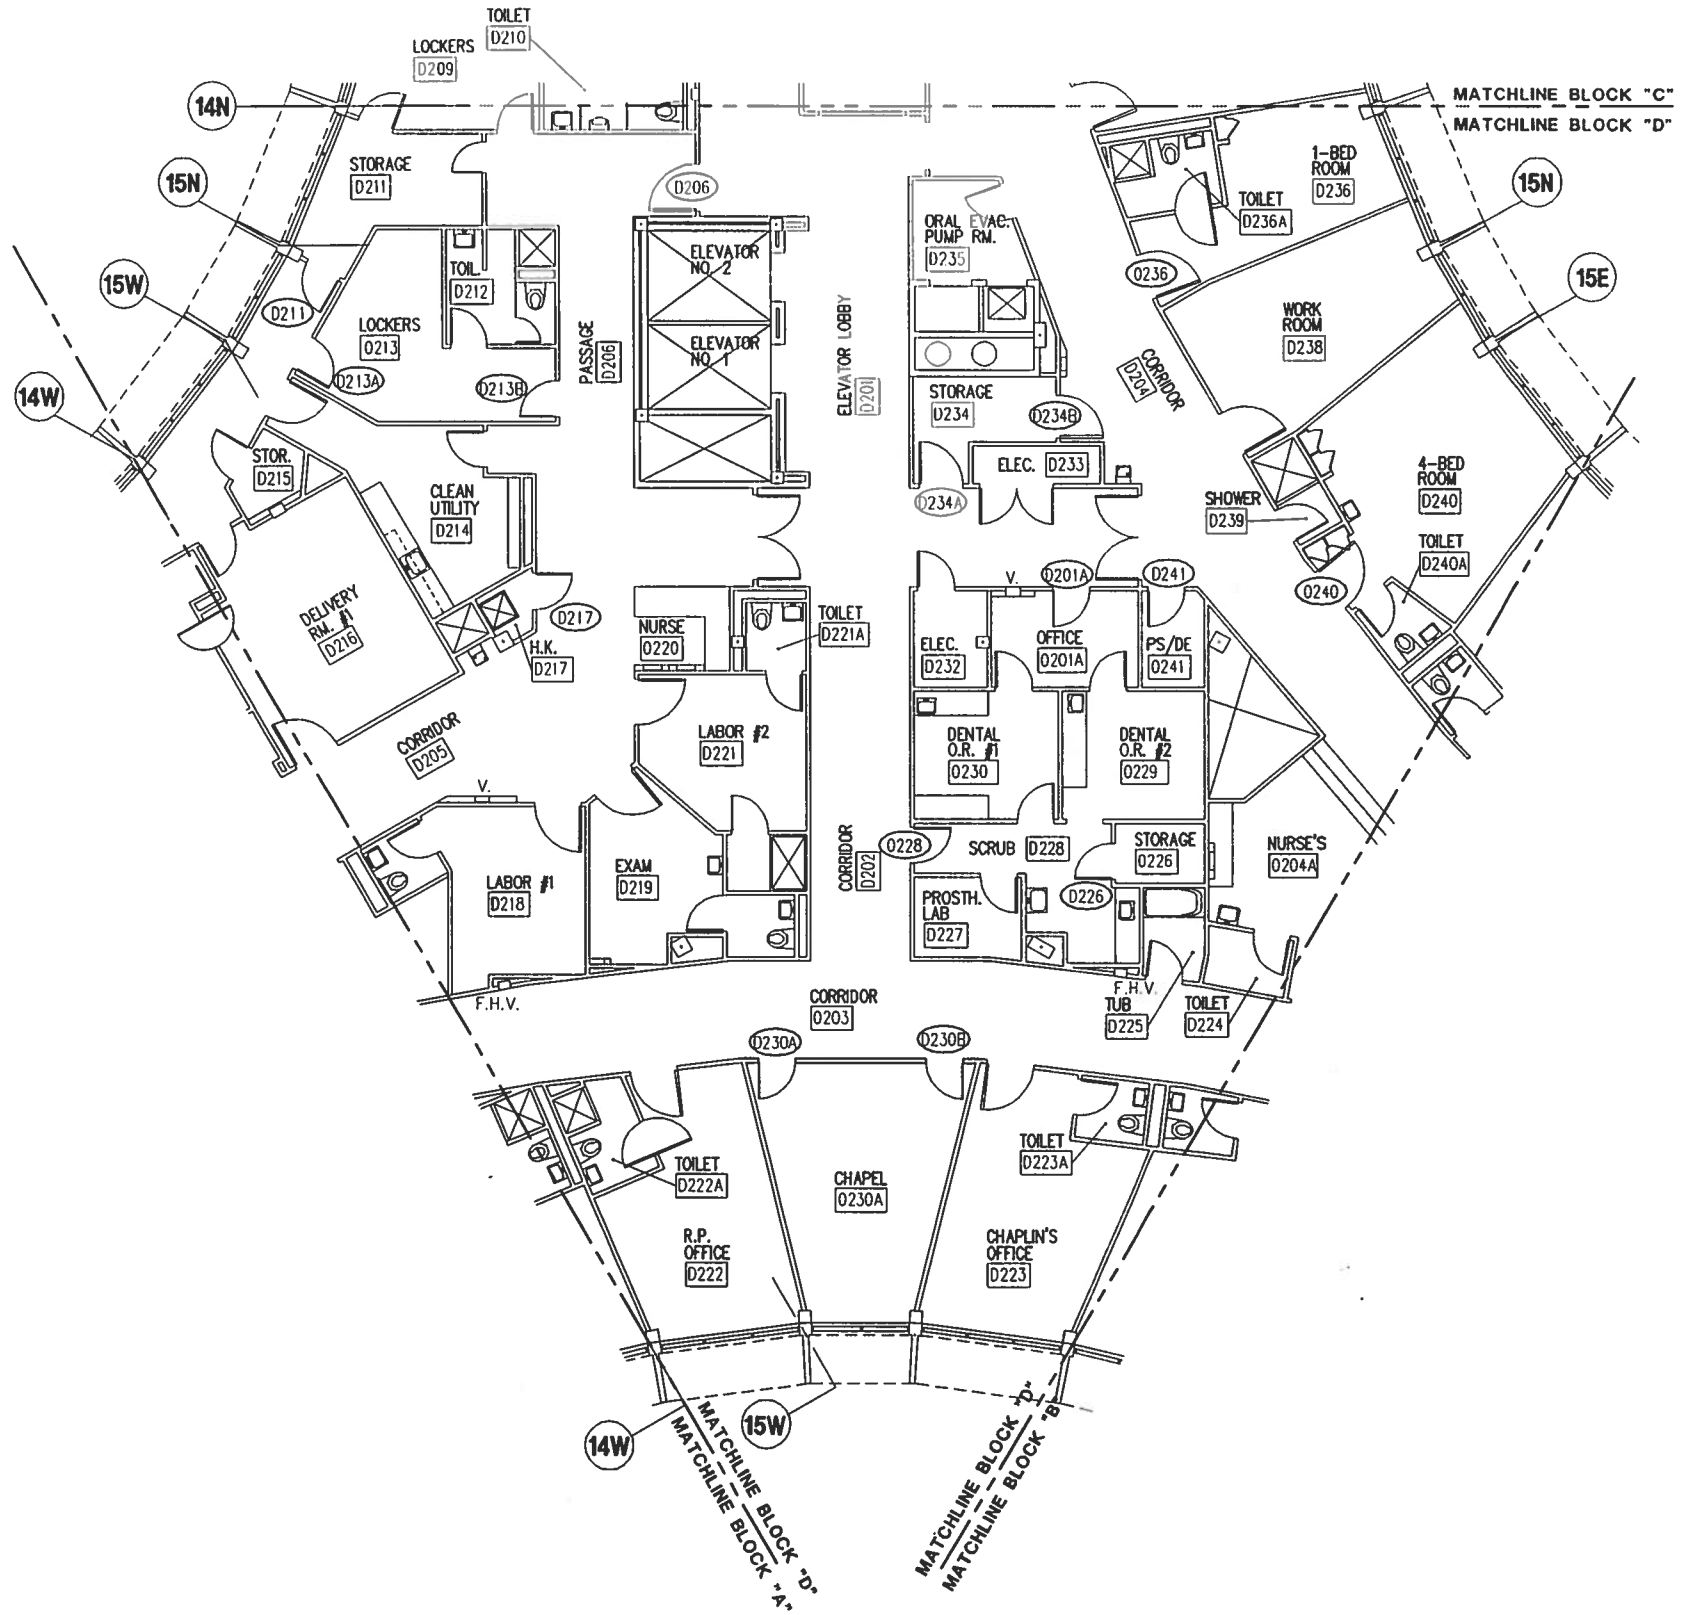

SECOND FLOOR PLAN - BLOCK D

SCALE: 1/8" = 1'-0"

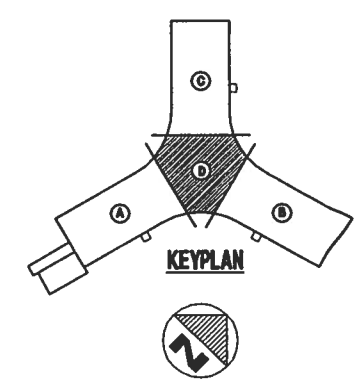

SHERLOCK, SMITH & ADAMS, INC.
ARCHITECTS – ENGINEERS
MONTGOMERY, ALABAMA

U.S. NAVAL STATION ROOSEVELT ROADS, P.R.
REPAIRS TO NAVAL HOSPITAL
FLOOR PLAN – SECOND FLOOR BLOCK D

CONSTR. CONTR. NO. | SPECIFICATION NO. | NAVFAC DRWG. NO. | TF NO. | SHEET ? OF ??

SEAL AREA

DVG. DV. DIR.: DATE: SATISFACTORY TO: DATE:

REVISION DESCRIPTION | DATE

DEPARTMENT OF THE NAVY
NAVAL FACILITIES ENGINEERING COMMAND
NAVY PUBLIC WORKS CENTER, JACKSONVILLE, FL

U.S. NAVAL STATION ROOSEVELT ROADS, P.R.
REPAIRS TO NAVAL HOSPITAL
FLOOR PLAN – SECOND FLOOR BLOCK D

PLATE NO.
A2-12

PWC #

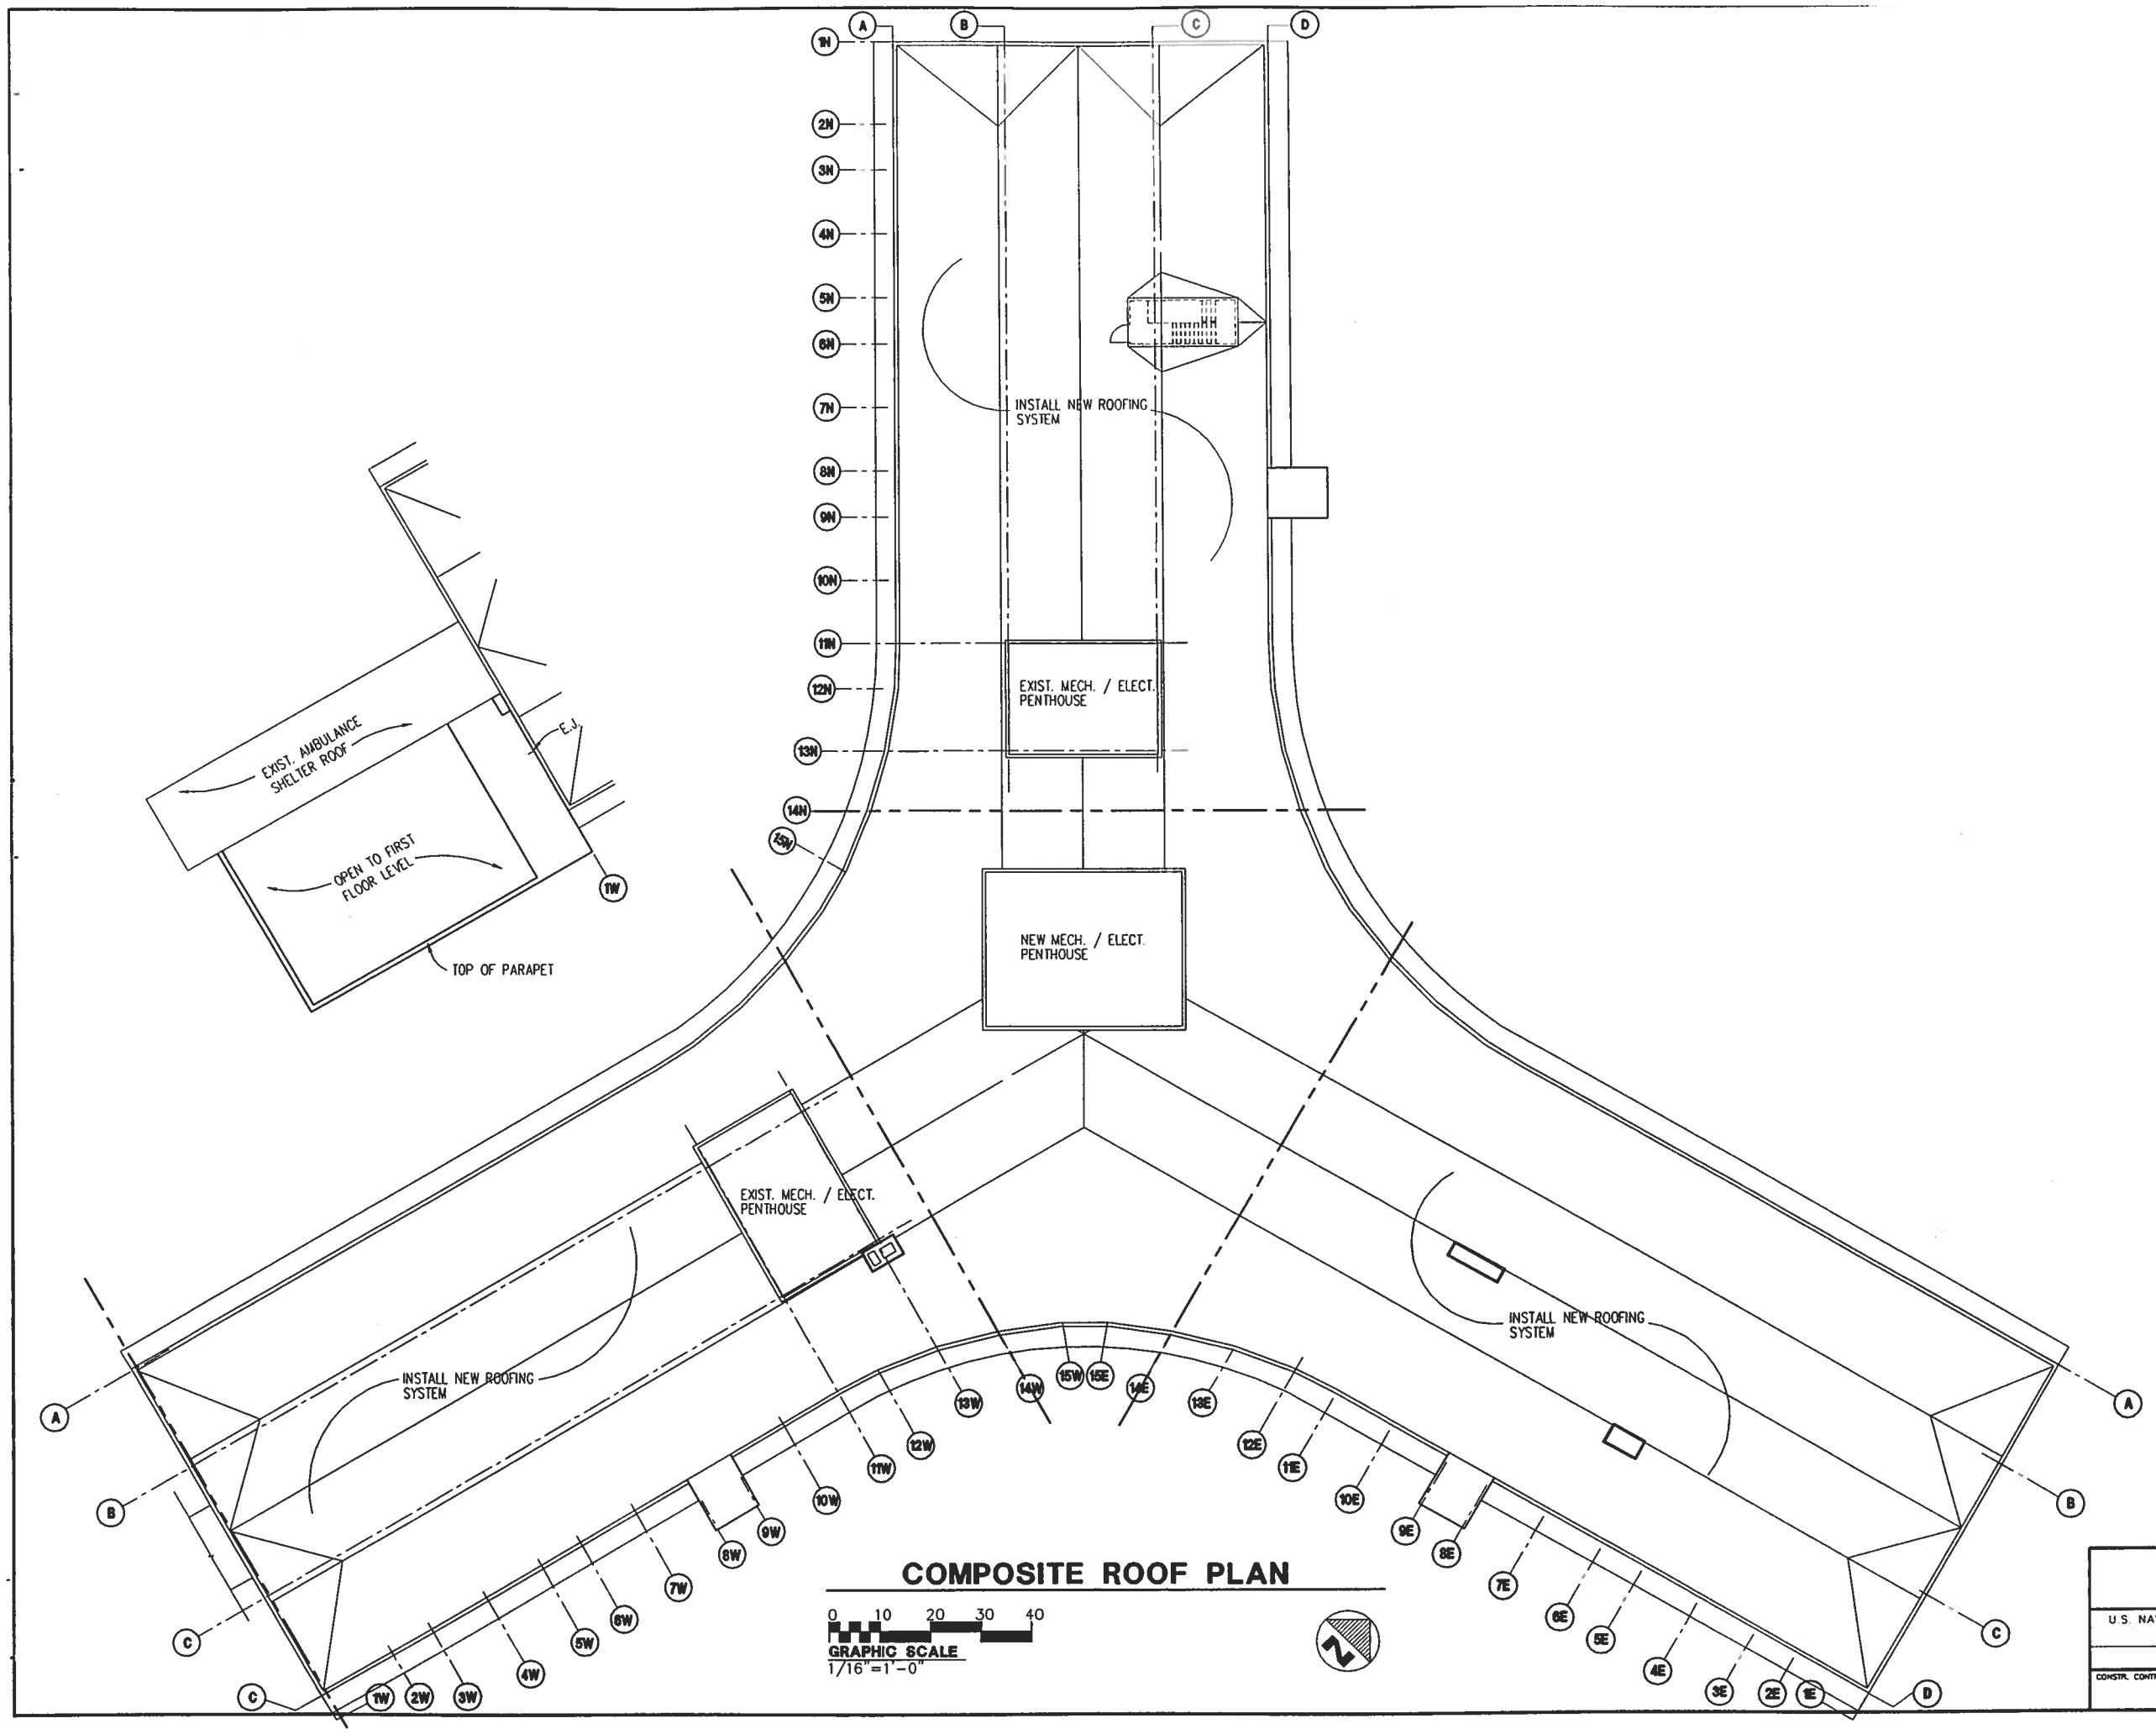

COMPOSITE ROOF PLAN

0 10 20 30 40
GRAPHIC SCALE
1/16"=1'-0"

SEAL AHLA

DWG. CH. DR.
DATE
SATISFACTORY TO:
DATE
DESIGN BY: RAS
DRAWN BY: FLT

DATE	REVISION DESCRIPTION

NAVAL FACILITIES ENGINEERING COMMAND
DEPARTMENT OF THE NAVY
NAVY PUBLIC WORKS CENTER, JACKSONVILLE, FL
U.S. NAVAL STATION ROOSEVELT ROADS, P.R.
REPAIRS TO NAVAL HOSPITAL
COMPOSITE ROOF PLAN

SHERLOCK, SMITH & ADAMS, INC.
ARCHITECTS - ENGINEERS
MONTGOMERY, ALABAMA

U.S. NAVAL STATION ROOSEVELT ROADS, P.R.
REPAIRS TO NAVAL HOSPITAL
COMPOSITE ROOF PLAN

CONSTR. CONTR. NO. | SPECIFICATION NO. | NAVFAC DRWG. NO. | TF NO. | SHEET ? OF ??

PLATE NO.
A3-1

PWC #

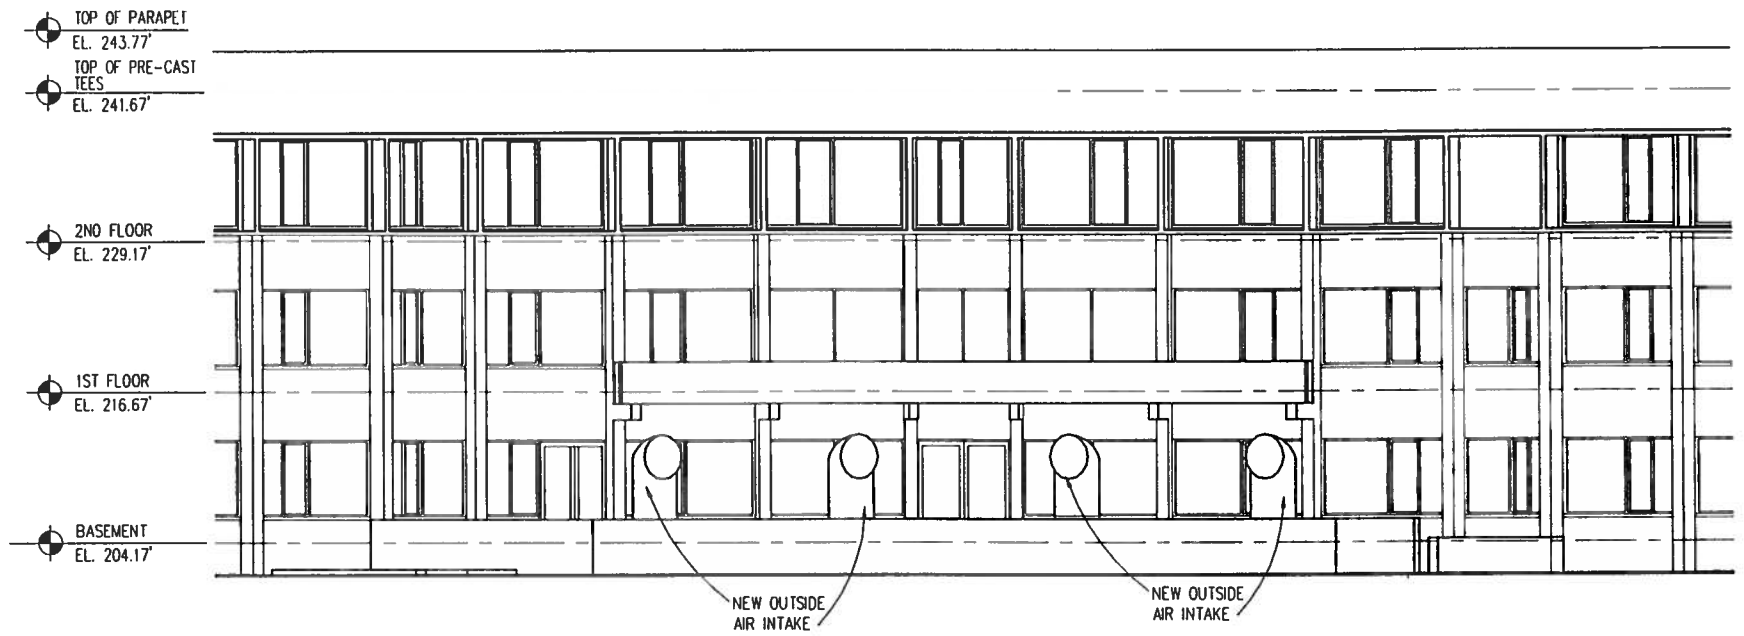

ELEVATION 1

SCALE: 1/8" = 1'-0" ??-? | A8-1

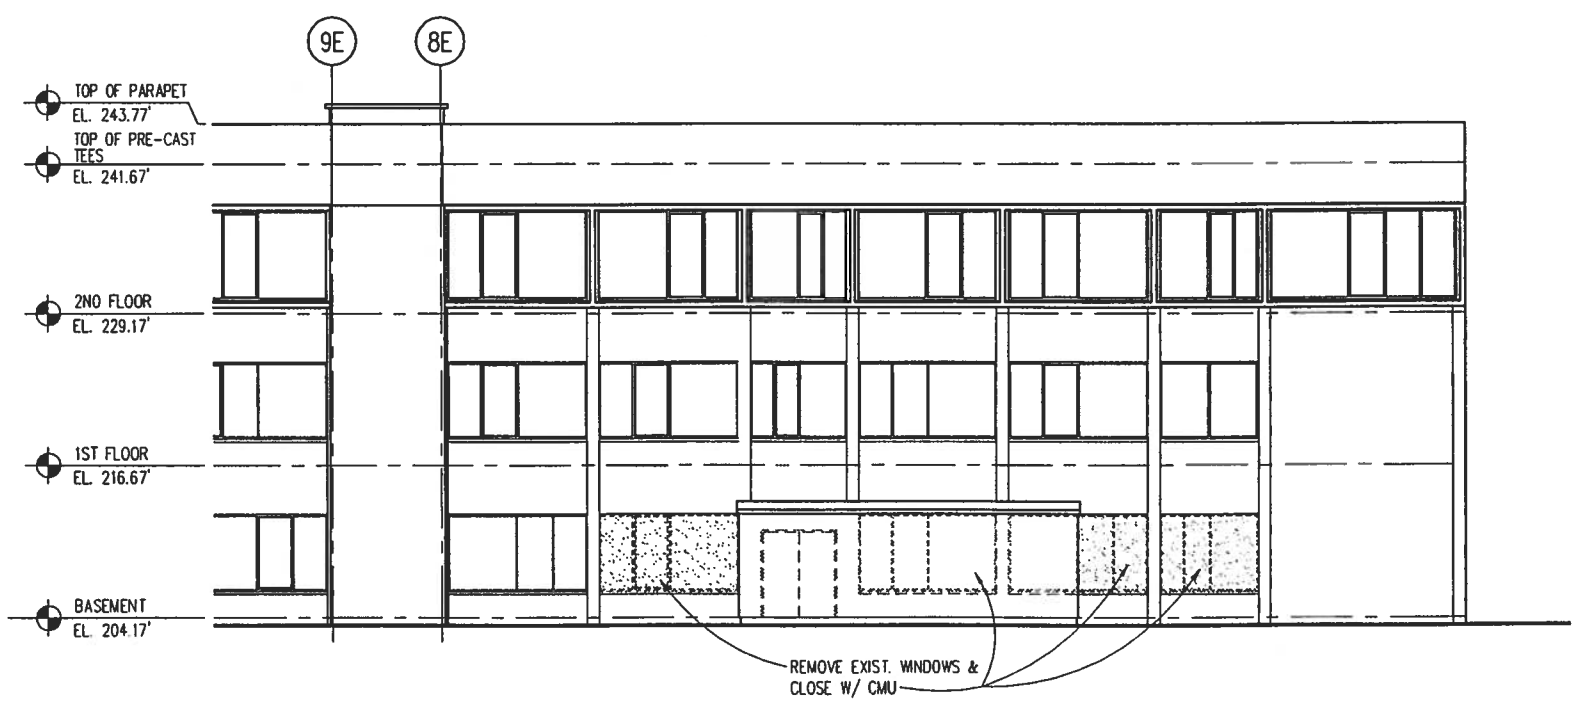

ELEVATION 2

SCALE: 1/8" = 1'-0" ??-? | A8-1

GRAPHIC SCALE 0 5 10 15 20
1/8"=1'-0"

SHERLOCK, SMITH & ADAMS, INC.
ARCHITECTS - ENGINEERS
MONTGOMERY, ALABAMA

U.S. NAVAL STATION ROOSEVELT ROADS, P.R.
REPAIRS TO NAVAL HOSPITAL
INTERIOR & EXTERIOR ELEVATIONS

CONSTR. CONTR. NO. | SPECIFICATION NO. | NAVFAC DRWG. NO. | TF NO. | SHEET ? OF ??

SEAL AREA

DRAWN BY: FLT
DESIGN BY: RAS
CHG. ON DRG. | DATE | SATISFACTORY TO | DATE

REVISION DESCRIPTION | DATE

DEPARTMENT OF THE NAVY
NAVAL FACILITIES ENGINEERING COMMAND
NAVY PUBLIC WORKS CENTER, JACKSONVILLE, FL
U.S. NAVAL STATION ROOSEVELT ROADS, P.R.
REPAIRS TO NAVAL HOSPITAL
INTERIOR & EXTERIOR ELEVATIONS

PLATE NO.
A8-1

PWC #

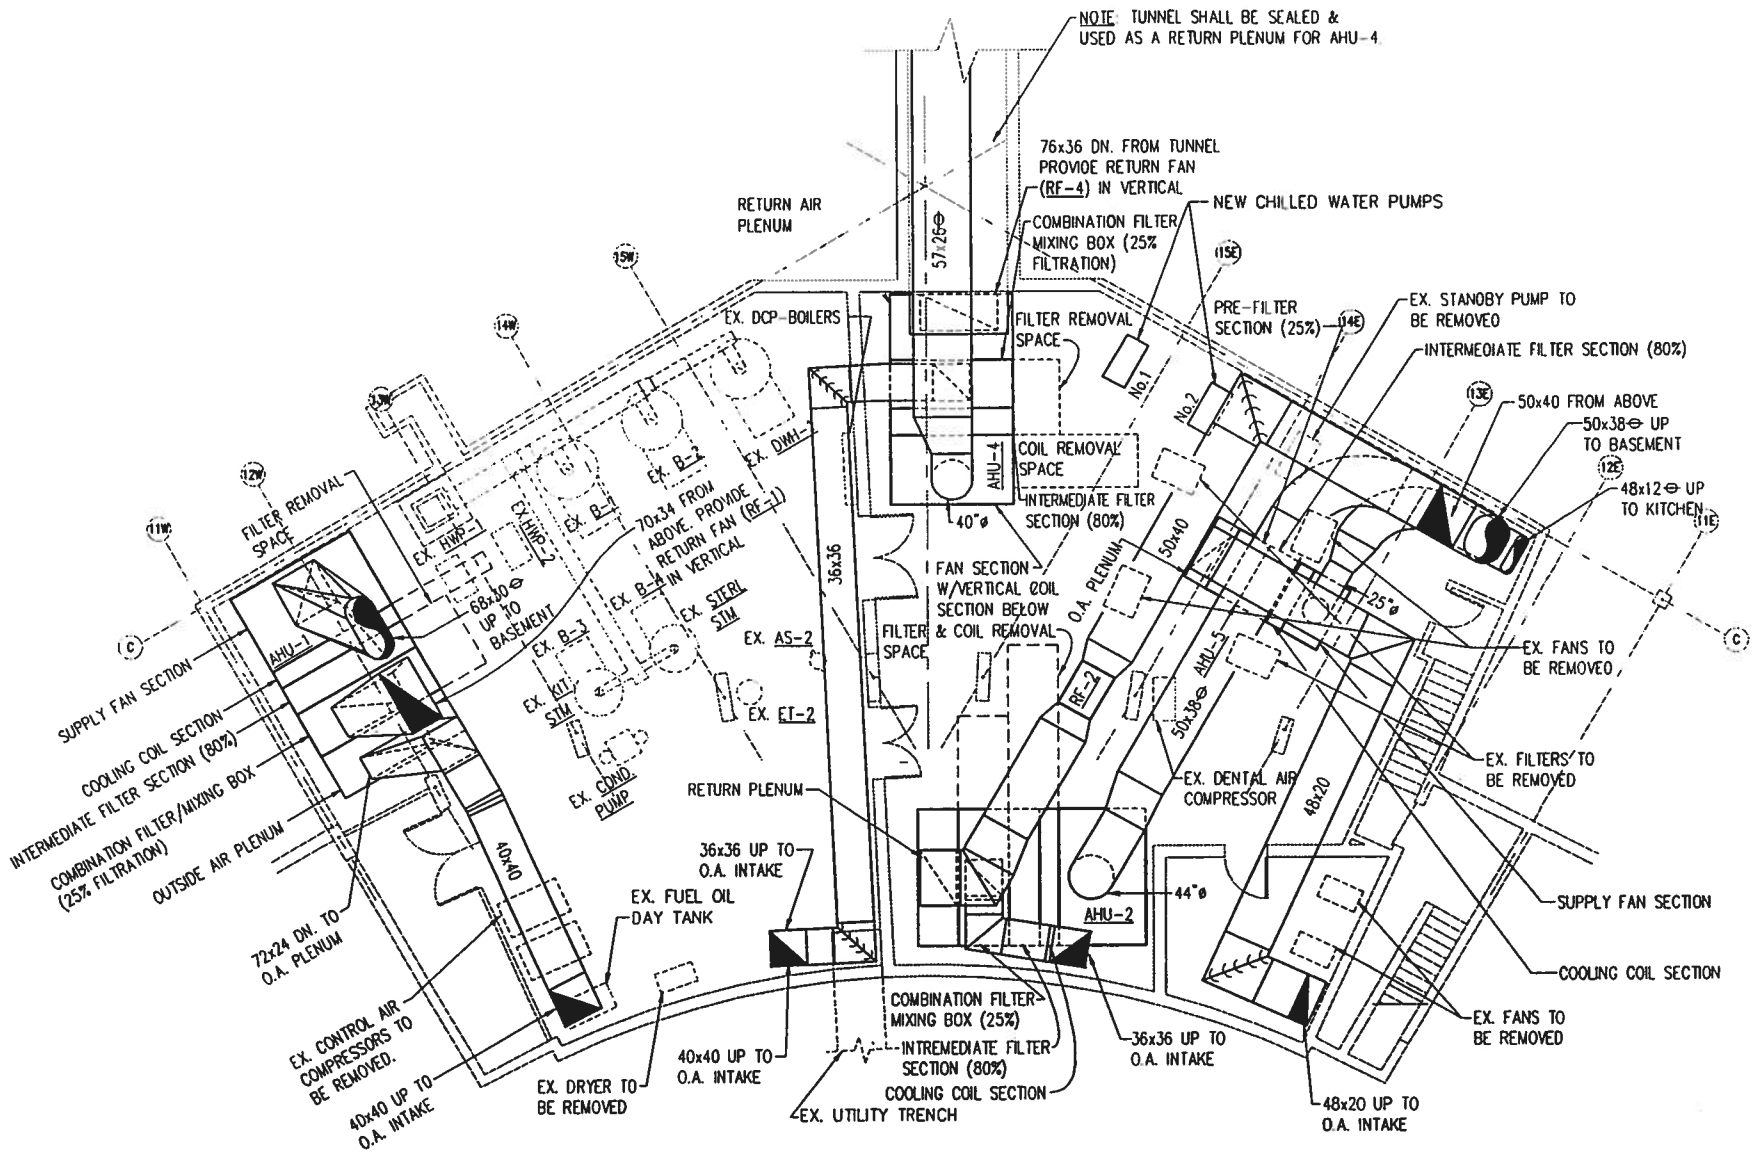

MECHANICAL DUCTWORK/EQUIPMENT PLAN SUB-BASEMENT

SCALE: 1/8"=1'-0"

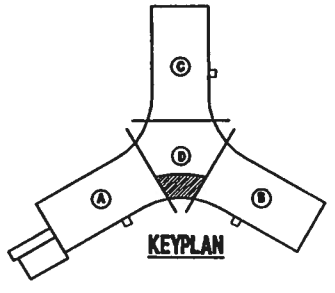

0 5 10 15 20

GRAPHIC SCALE
1/8"=1'-0"

P:\95-123\ME\M-1.dwg, (48|96), 03/07/96 at 17:05:57 by JOINER_J

SHERLOCK, SMITH & ADAMS, INC.
ARCHITECTS – ENGINEERS
MONTGOMERY, ALABAMA

U.S. NAVAL STATION ROOSEVELT ROADS, P.R.
REPAIRS TO NAVAL HOSPITAL
MECHANICAL DUCTWORK/EQUIPMENT PLAN – SUB-BASEMENT

CONSTR. CONTR. NO. | SPECIFICATION NO. | NAVFAC DRWG. NO. | TF NO | SHEET ? OF ??

SEAL AREA

ENG. DIV. DIR.: DATE:
SATISFACTORY TO: DATE:
DESIGN BY: McDONALD DRAWN BY: JOINER

REVISION DESCRIPTION | DATE

NAVAL FACILITIES ENGINEERING COMMAND
DEPARTMENT OF THE NAVY
NAVY PUBLIC WORKS CENTER, JACKSONVILLE, FL
U.S. NAVAL STATION ROOSEVELT ROADS, P.R.
REPAIRS TO NAVAL HOSPITAL
MECHANICAL DUCTWORK/EQUIPMENT PLAN – SUB-BASEMENT

PLATE NO.
M-1

PWC #

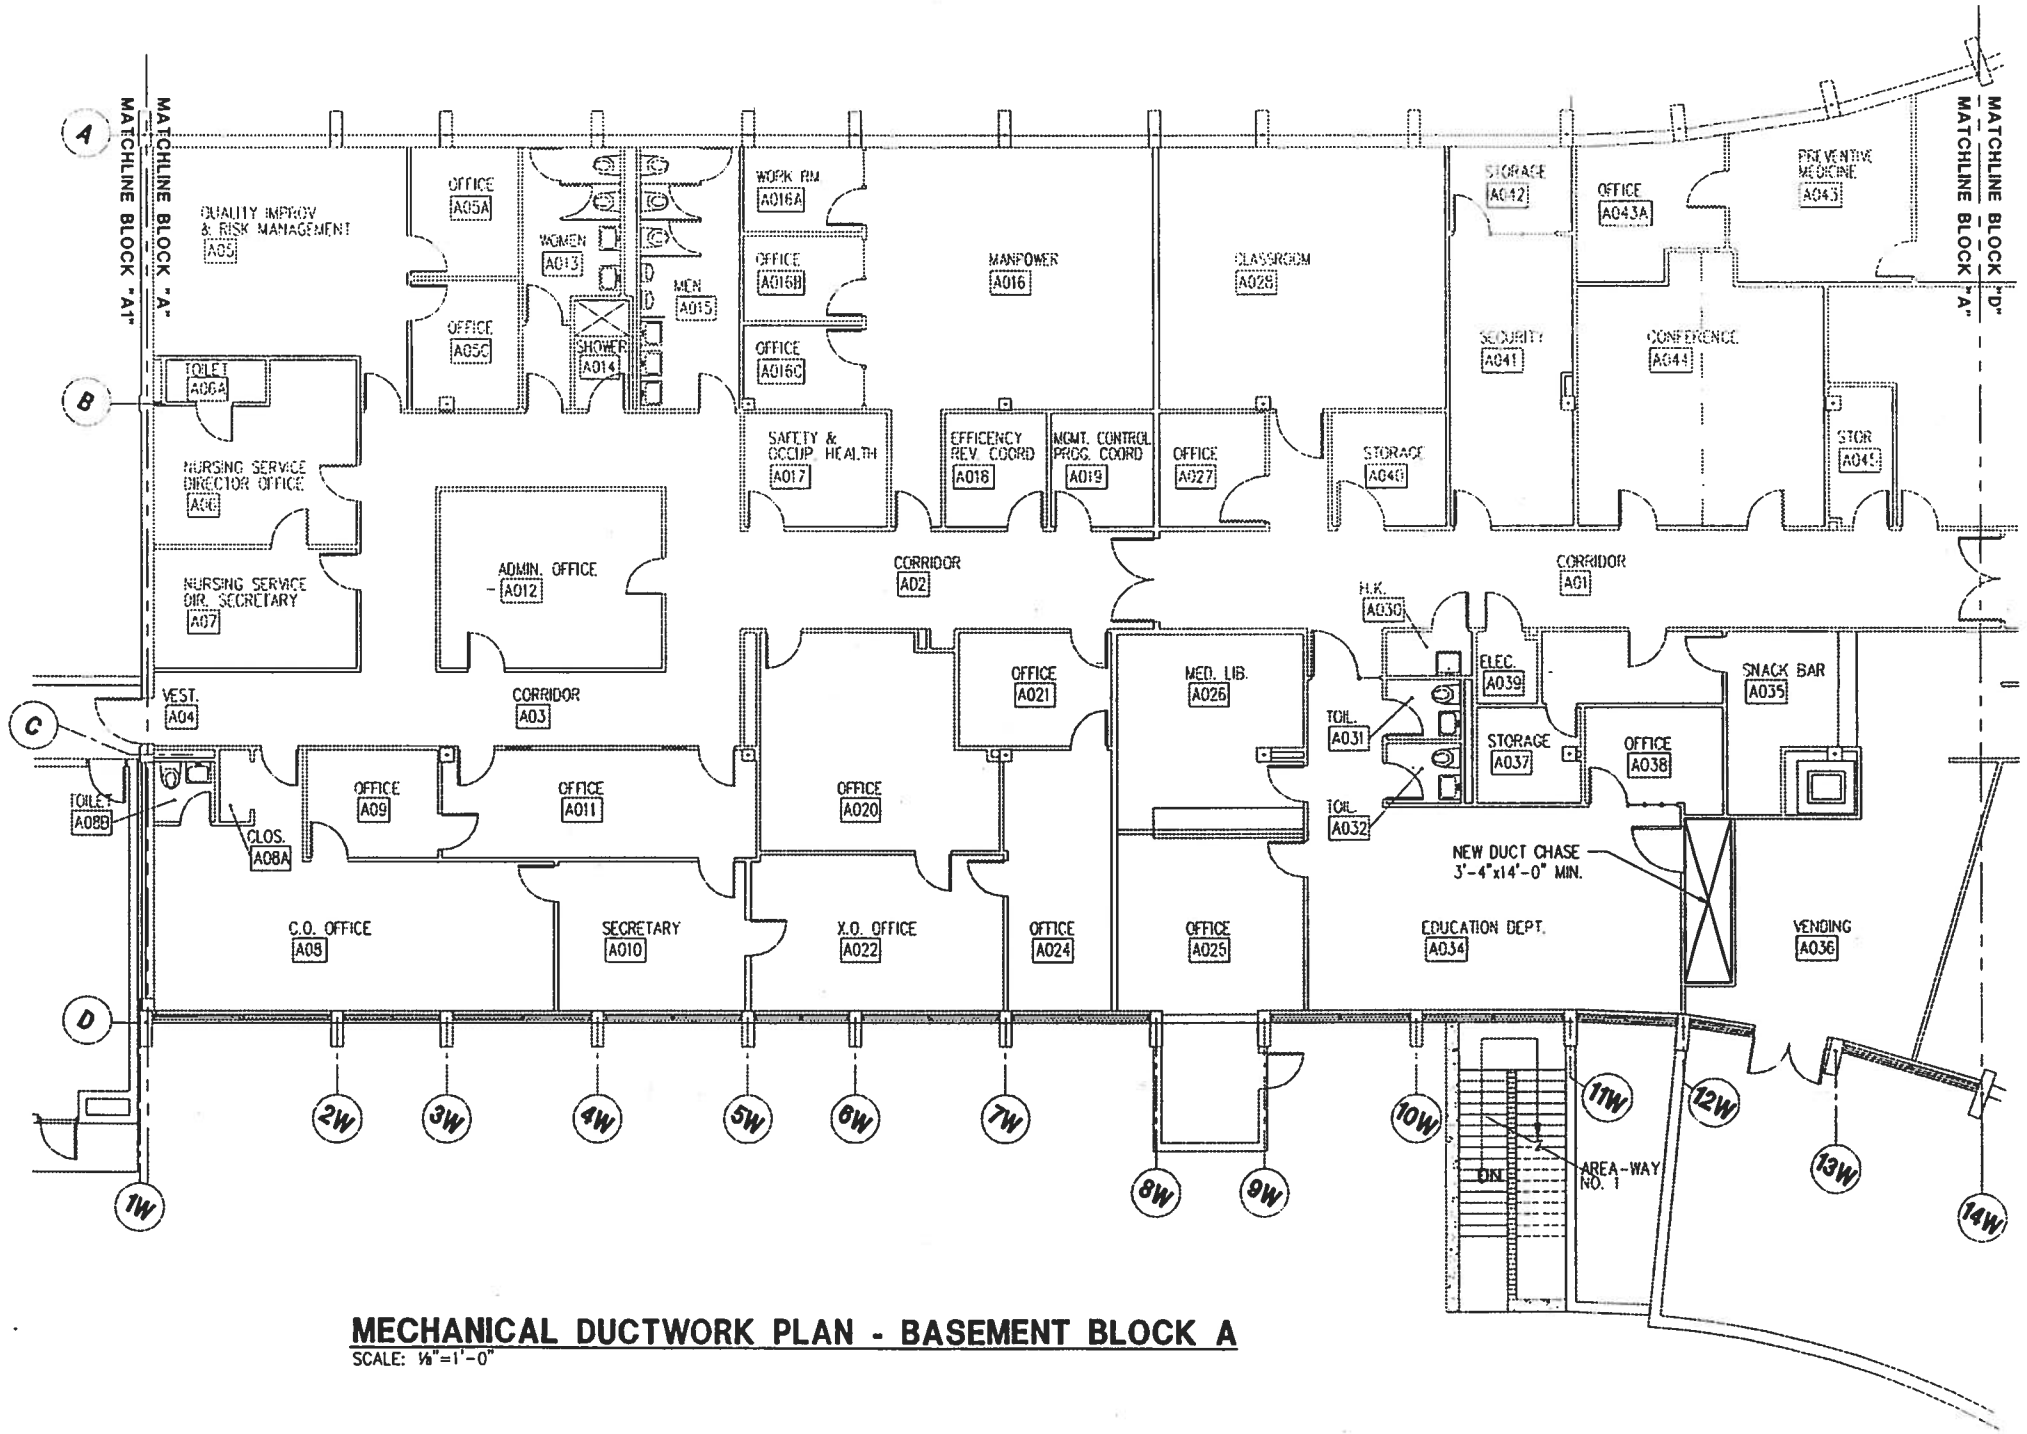

MECHANICAL DUCTWORK PLAN - BASEMENT BLOCK A

SCALE: 1/8"=1'-0"

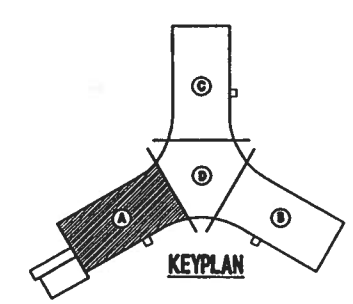

KEYPLAN

0 5 10 15 20

GRAPHIC SCALE
1/8"=1'-0"

P:\95-123\ME\M-2.dwg, (48|96), 03/07/96 at 17:08:52 by JOINER_J

SHERLOCK, SMITH & ADAMS, INC.
ARCHITECTS – ENGINEERS
MONTGOMERY, ALABAMA

U.S. NAVAL STATION ROOSEVELT ROADS, P.R.
REPAIRS TO NAVAL HOSPITAL
MECHANICAL DUCTWORK PLAN – BASEMENT BLOCK "A"

CONSTR. CONTR. NO. | SPECIFICATION NO. | NAVFAC DRWG. NO. | IF NO | SHEET ? OF ??

SEAL AREA

ENG. DIV. DIR.: DATE:
SATISFACTORY TO: DATE:
DESIGN BY: McDONALD DRAWN BY: JOINER

DATE	REVISION DESCRIPTION

DEPARTMENT OF THE NAVY
NAVAL FACILITIES ENGINEERING COMMAND
NAVY PUBLIC WORKS CENTER, JACKSONVILLE, FL
U.S. NAVAL STATION ROOSEVELT ROADS, P.R.
REPAIRS TO NAVAL HOSPITAL
MECHANICAL DUCTWORK PLAN – BASEMENT BLOCK "A"

PLATE NO.
M-2

PWC #

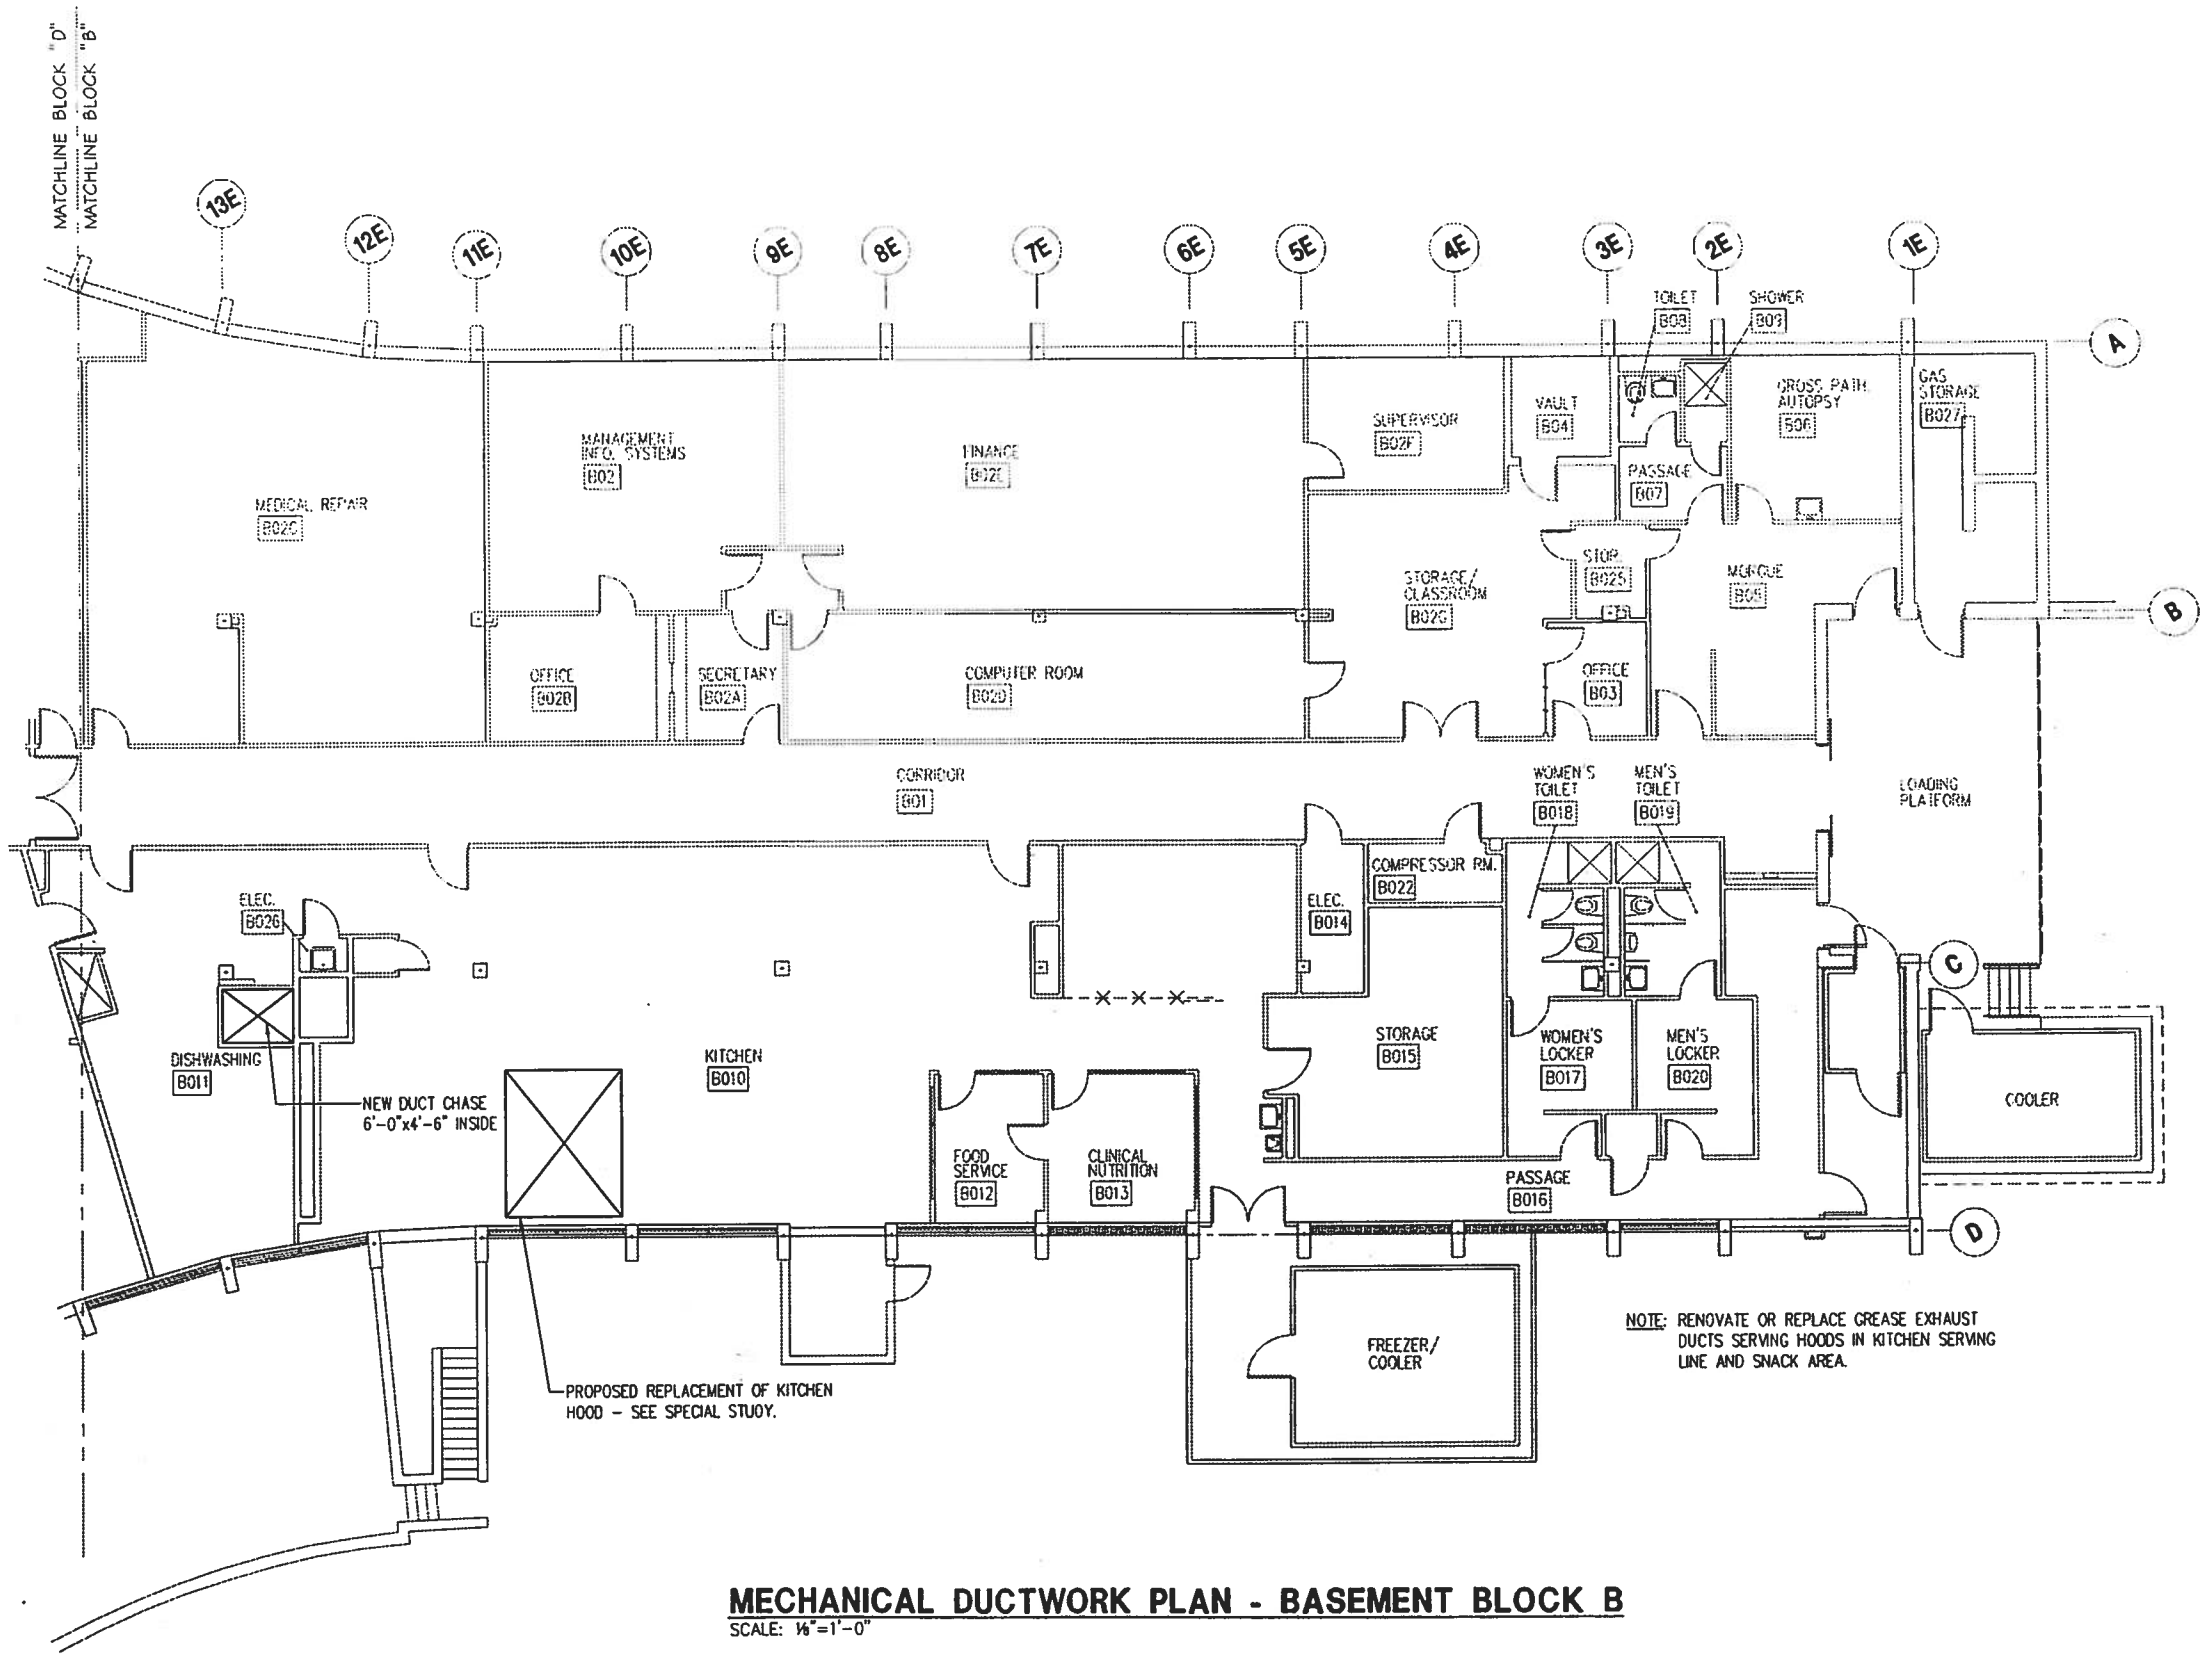

NOTE: RENOVATE OR REPLACE GREASE EXHAUST DUCTS SERVING HOODS IN KITCHEN SERVING LINE AND SNACK AREA.

MECHANICAL DUCTWORK PLAN - BASEMENT BLOCK B

SCALE: 1/8"=1'-0"

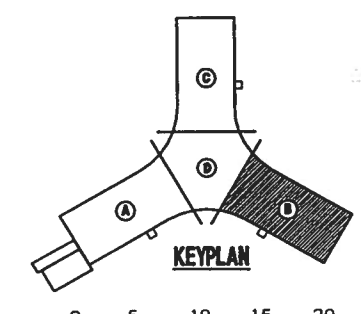

0 5 10 15 20

GRAPHIC SCALE
1/8"=1'-0"

P:\95-123\ME\M-3.dwg, (48|96), 03/07/96 at 17:15:30 by JOINER_J

SHERLOCK, SMITH & ADAMS, INC.
ARCHITECTS - ENGINEERS
MONTGOMERY, ALABAMA

U.S. NAVAL STATION ROOSEVELT ROADS, P.R.
REPAIRS TO NAVAL HOSPITAL
MECHANICAL DUCTWORK PLAN -- BASEMENT BLOCK "B"

CONSTR CONTR NO | SPECIFICATION NO. | NAVFAC DRWG. NO. | TF NO | SHEET ? OF ??

SEAL AREA

ENG. DIV. DIR. | DATE | SATISFACTORY TO | DATE | DESIGN BY: McDONALD DRAWN BY: JOINER

DATE | REVISION DESCRIPTION

NAVAL FACILITIES ENGINEERING COMMAND
DEPARTMENT OF THE NAVY
NAVY PUBLIC WORKS CENTER, JACKSONVILLE, FL
U.S. NAVAL STATION ROOSEVELT ROADS, P.R.
REPAIRS TO NAVAL HOSPITAL
MECHANICAL DUCTWORK PLAN - BASEMENT BLOCK "B"

PLATE NO
M-3

PWC #

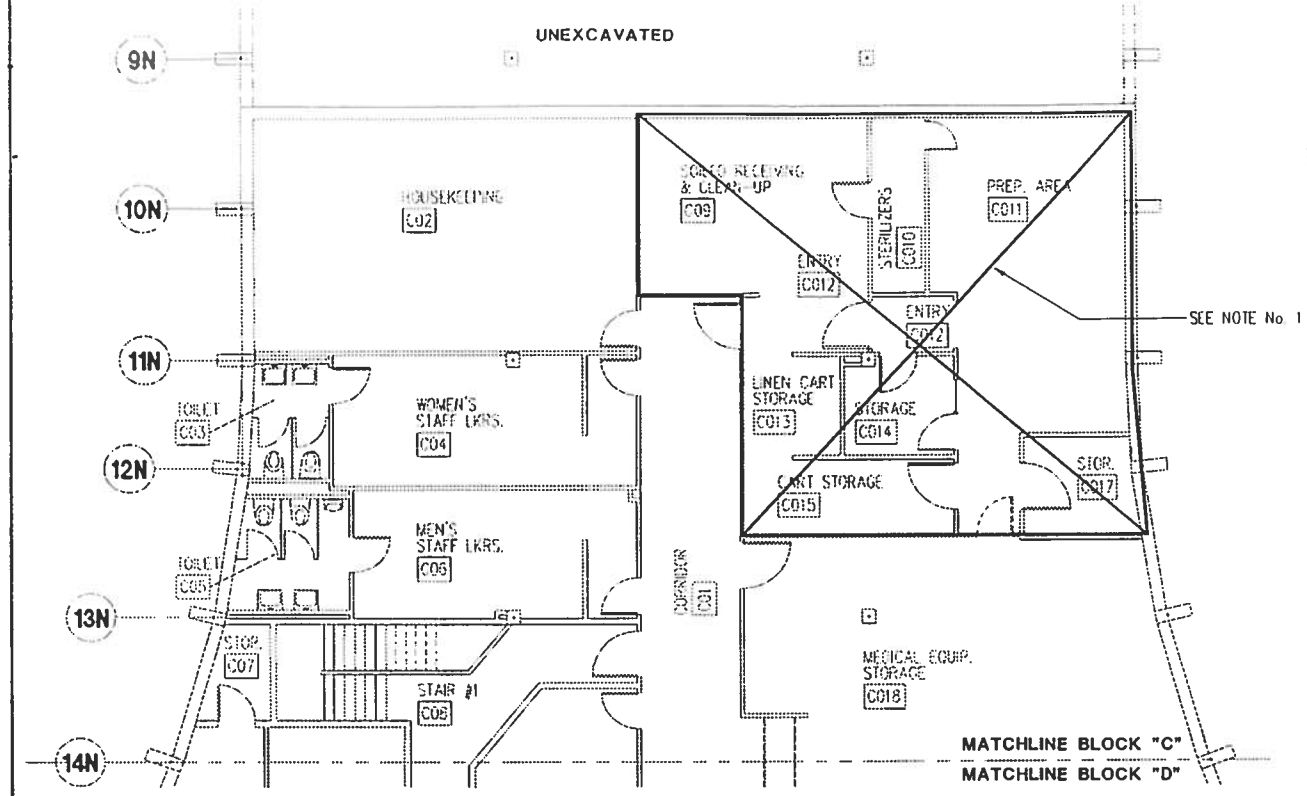

MECHANICAL DUCTWORK PLAN
BASEMENT BLOCK "C"

SCALE: 1/8"=1'-0"

NOTE:
1. A DEDICATED EXHAUST SYSTEM WILL BE DESIGNED FOR THIS AREA TO MEET REQUIREMENTS FOR ETO EQUIPMENT AND ADJOINING SPACE.

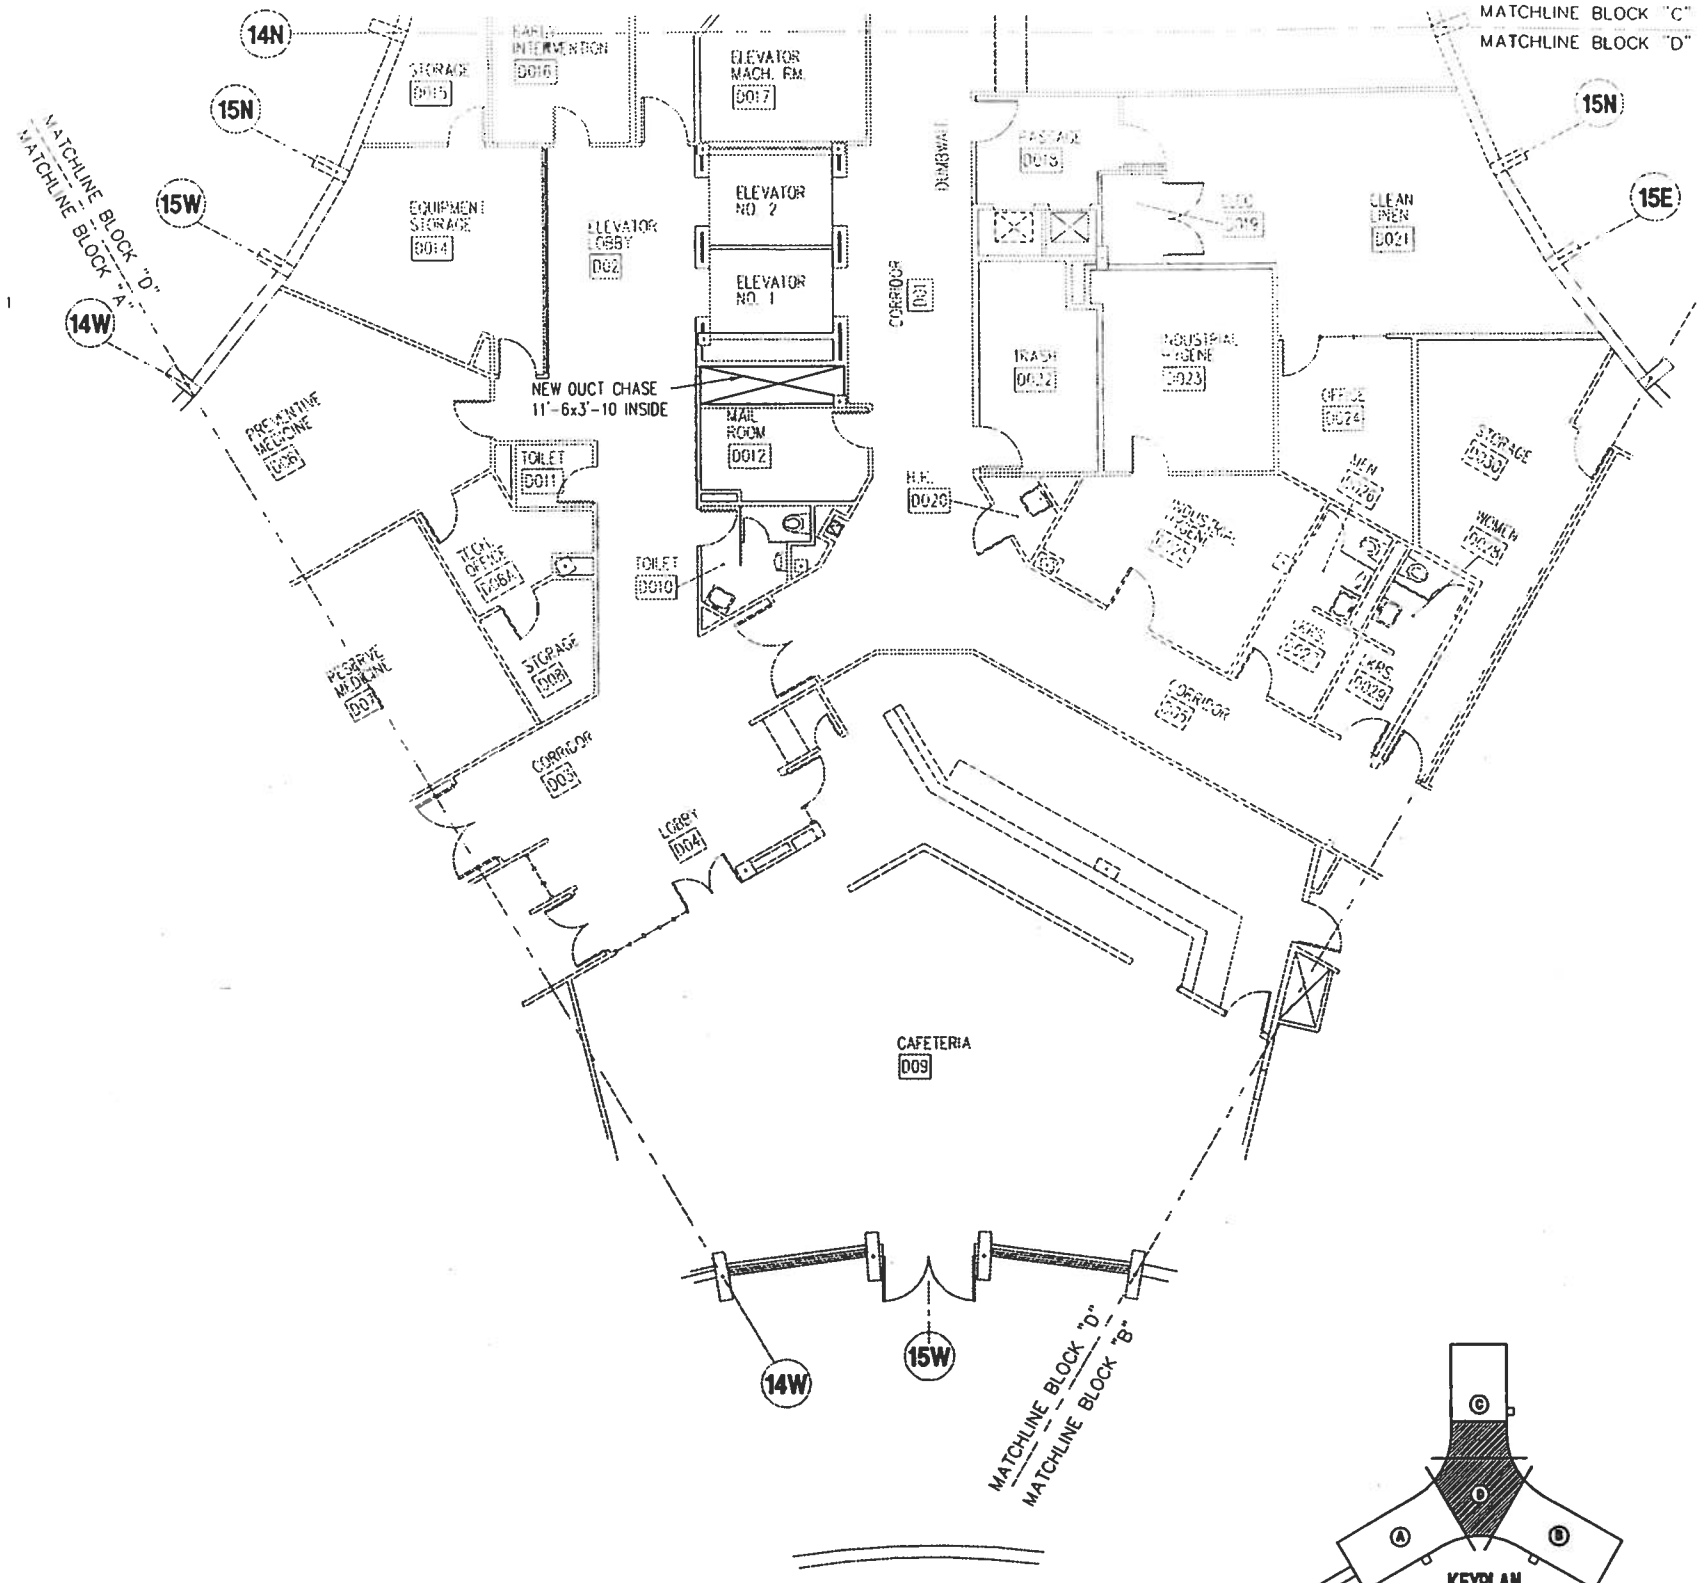

MECHANICAL DUCTWORK PLAN
BASEMENT BLOCK "D"

SCALE: 1/8"=1'-0"

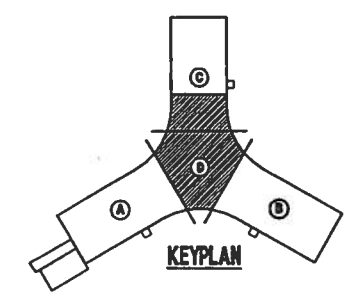

KEYPLAN

0 5 10 15 20
GRAPHIC SCALE
1/8"=1'-0"

P:\95-123\ME\M-4.dwg, (48|96), 03/07/96 at 17:20:15 by JOINER_J

SHERLOCK, SMITH & ADAMS, INC.
ARCHITECTS - ENGINEERS
MONTGOMERY, ALABAMA

U.S. NAVAL STATION ROOSEVELT ROADS, P.R.
REPAIRS TO NAVAL HOSPITAL
MECHANICAL DUCTWORK PLAN - BASEMENT BLOCKS "C" & "D"

CONSTR. CONTR. NO. | SPECIFICATION NO. | NAVFAC DRWG NO. | TF NO | SHEET ? OF ??

SEAL AREA

ENG. DIV. DIR.: DATE:
SATISFACTORY TO: DATE:

REVISION DESCRIPTION	DATE

DEPARTMENT OF THE NAVY
NAVAL FACILITIES ENGINEERING COMMAND
NAVY PUBLIC WORKS CENTER, JACKSONVILLE, FL

U.S. NAVAL STATION ROOSEVELT ROADS, P.R.
REPAIRS TO NAVAL HOSPITAL
MECHANICAL DUCTWORK PLAN - BASEMENT BLOCKS "C" & "D"

PLATE NO.
M-4

PWC #

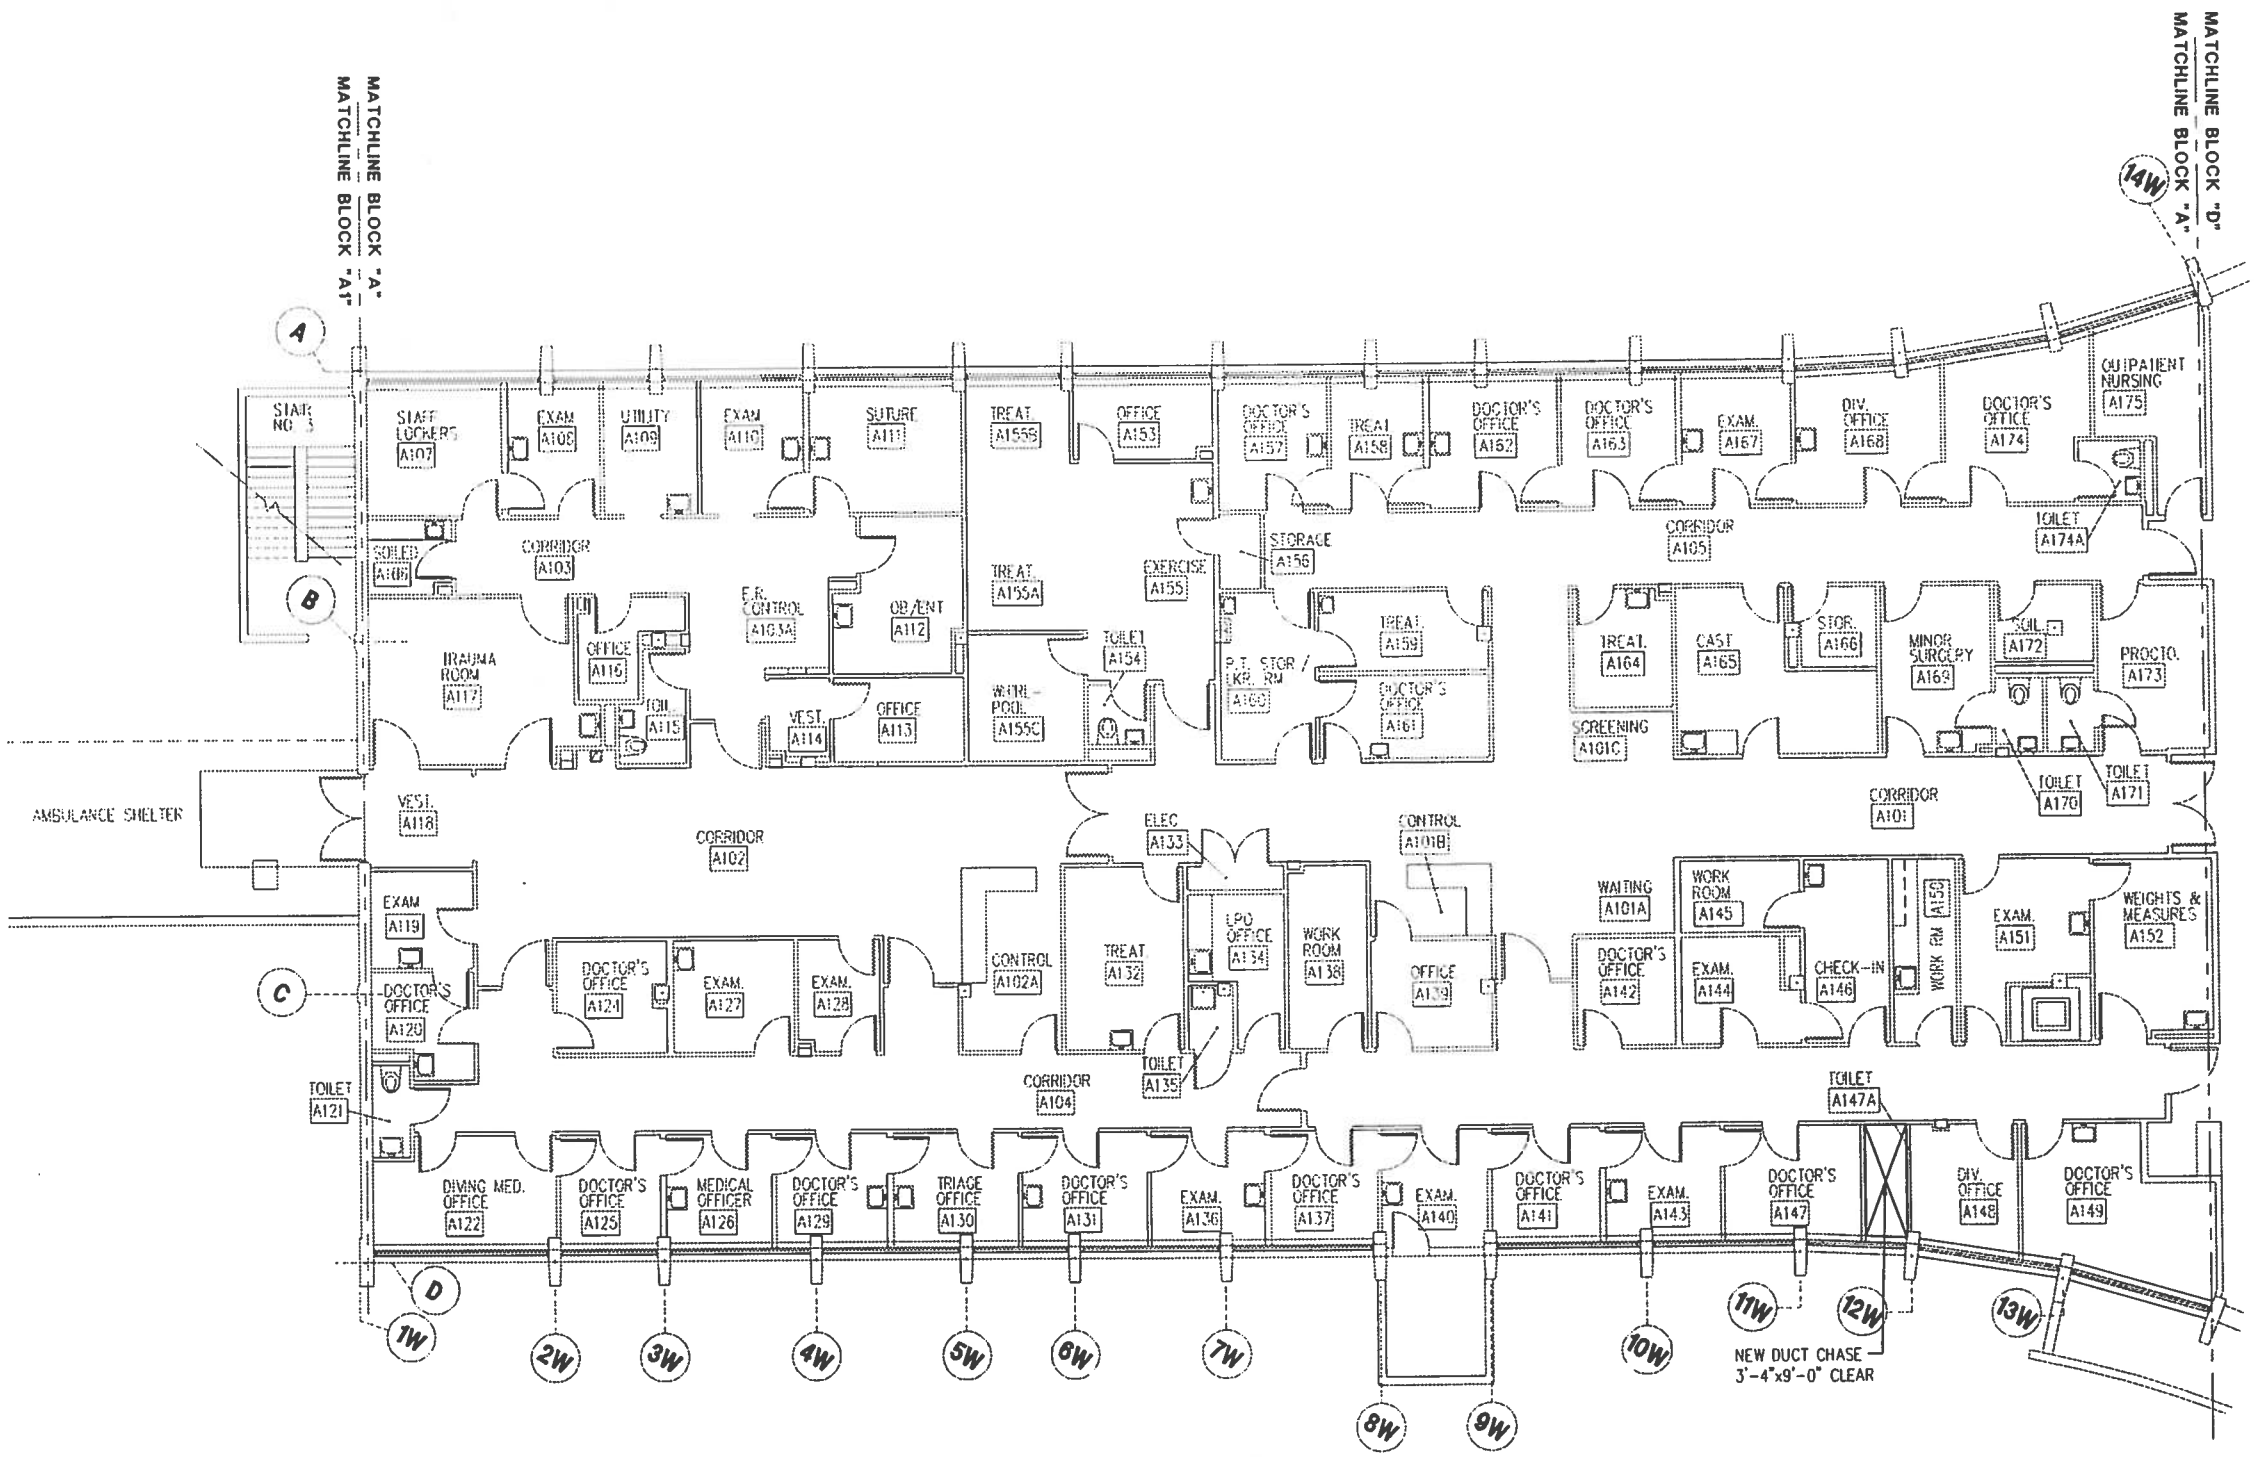

MECHANICAL DUCTWORK PLAN
1st FLOOR BLOCK "A"

SCALE: 1/8"=1'-0"

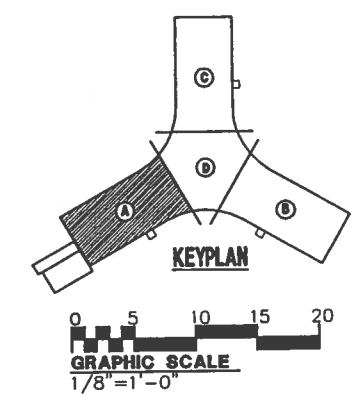

P:\95-123\ME\M-5.dwg, (48|96), 03/07/96 at 17:22:38 by JOINER_J

SHERLOCK, SMITH & ADAMS, INC.
ARCHITECTS - ENGINEERS
MONTGOMERY, ALABAMA

U.S. NAVAL STATION ROOSEVELT ROADS, P.R.
REPAIRS TO NAVAL HOSPITAL
MECHANICAL DUCTWORK PLAN - 1st FLOOR BLOCK "A"

CONSTR. CONTR. NO. | SPECIFICATION NO. | NAVFAC DRWG. NO. | TF NO. | SHEET ? OF ??

DEPARTMENT OF THE NAVY
NAVY PUBLIC WORKS CENTER, JACKSONVILLE, FL
NAVAL FACILITIES ENGINEERING COMMAND
U.S. NAVAL STATION ROOSEVELT ROADS, P.R.
REPAIRS TO NAVAL HOSPITAL
MECHANICAL DUCTWORK PLAN - 1st FLOOR BLOCK "A"

PLATE NO. M-5

DESIGN BY: McDONALD DRAWN BY: JOINER

ENG. DIV. DIR.: DATE: SATISFACTORY TO: DATE:

REVISION DESCRIPTION | DATE

PWC #