REVISIONS					
NO.	SYM	ZONE	DESCRIPTION	DATE	APPROVED
1-2			GENERAL REVISION	1/31/90	R.GARAY

SAFETY ON THIS JOB DEPENDS ON YOU.

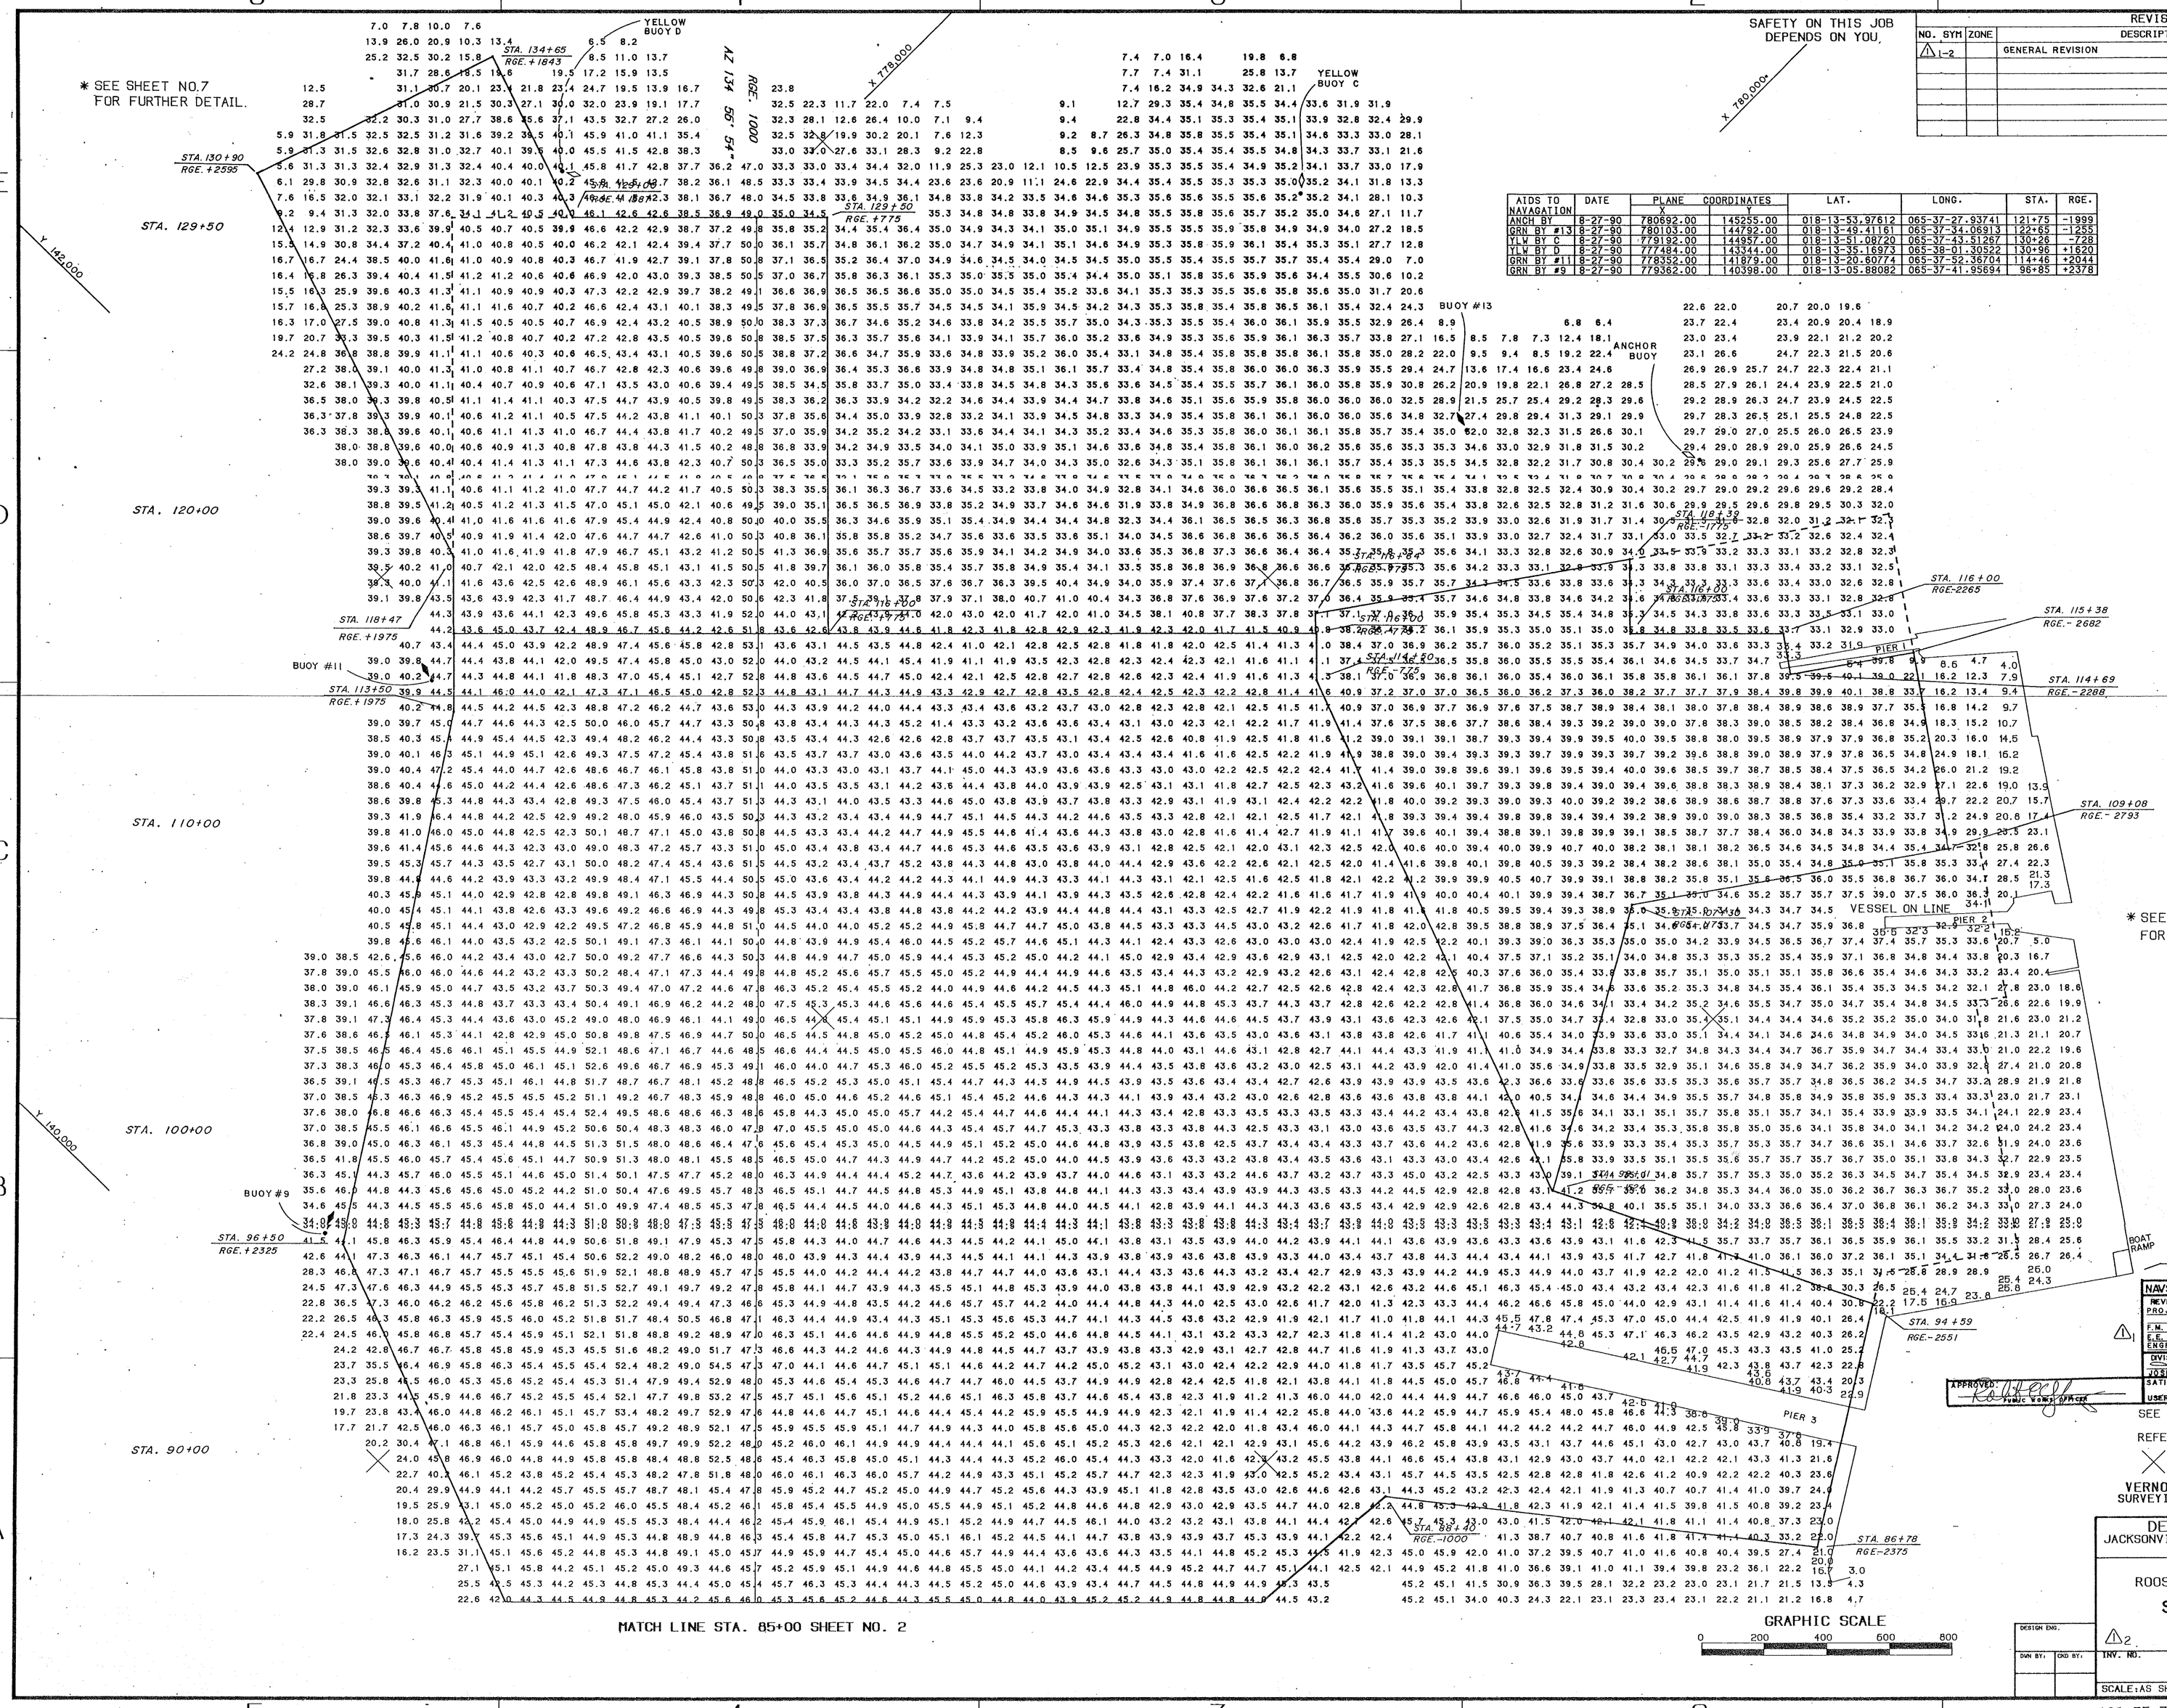

AIDS TO NAVAGATION	DATE	PLANE COORDINATES X	Y	LAT.	LONG.	STA.	RGE.
ANCH BY	8-27-90	780692.00	145255.00	018-13-53.97612	065-37-27.93741	121+75	-1999
GRN BY #13	8-27-90	780103.00	144792.00	018-13-49.41161	065-37-34.06913	122+65	-1255
YLW BY C	8-27-90	779192.00	144957.00	018-13-51.08720	065-37-43.51267	130+26	-728
YLW BY D	8-27-90	777484.00	143344.00	018-13-35.16973	065-38-01.30522	130+96	+1620
GRN BY #11	8-27-90	778352.00	141879.00	018-13-20.60774	065-37-52.36704	114+46	+2044
GRN BY #9	8-27-90	779362.00	140398.00	018-13-05.88082	065-37-41.95694	98+85	+2378

NAVSTA PUBLIC WORKS DEPARTMENT		
REVIEWED BY:	INITIALS	DATE
PROJ. MGR.	A. FIGUEROA, C.E.T.	1/23/91
F.M. DIV. DIR.	J. QUIRONES, P.E.	
E.E. DIV. DIR.	J. NEGRON, P.E.	
ENGR. BR. MGR.	E. CARAT, P.E.	
DIVISION DIRECTOR		DATE
JOSE A. LOPEZ		1/24/91
SATISFACTORY TO:		DATE
USER REP.		1-22-91

APPROVED: PUBLIC WORKS OFFICER

SEE DRAWING NO. 1 FOR NOTES.

REFER TO SURVEY NO. 90-246.

VERNON F. MEYER & ASSOC., INC.
SURVEYING AND PHOTOGRAMMETRIC MAPPING
NEW ORLEANS, LA.

DEPARTMENT OF THE ARMY
JACKSONVILLE DISTRICT, CORPS OF ENGINEERS
JACKSONVILLE, FLORIDA

U.S. NAVAL STATION
ROOSEVELT ROADS, PUERTO RICO

SOUNDING SURVEY

PLAN

DESIGN ENG.			
DWN BY:	CKD BY:	INV. NO.	SIZE F	P.W. DRAWING NO. 5953
SCALE: AS SHOWN	DATED: AUG 1990	SHEET 3 OF 8	

D.O. FILE NO. 101-35/7671